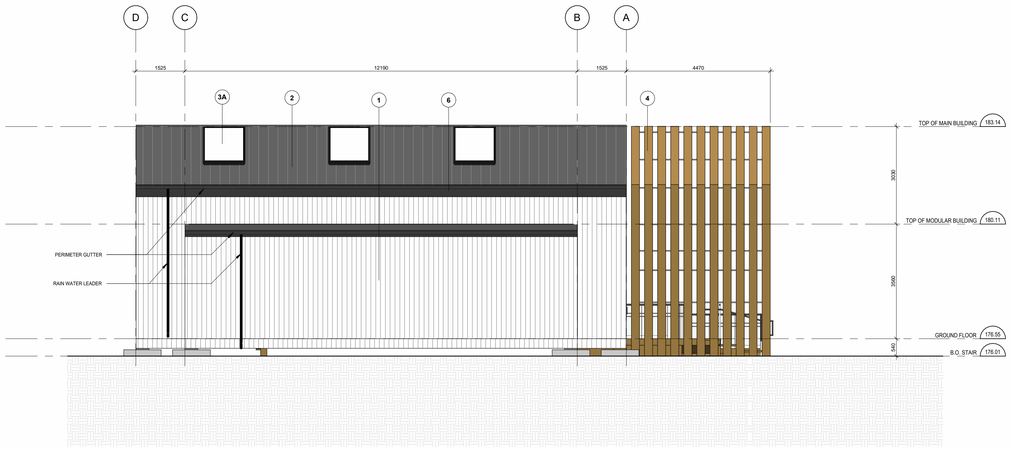

3 A5.0 EAST ELEVATION
SCALE: 1 : 75

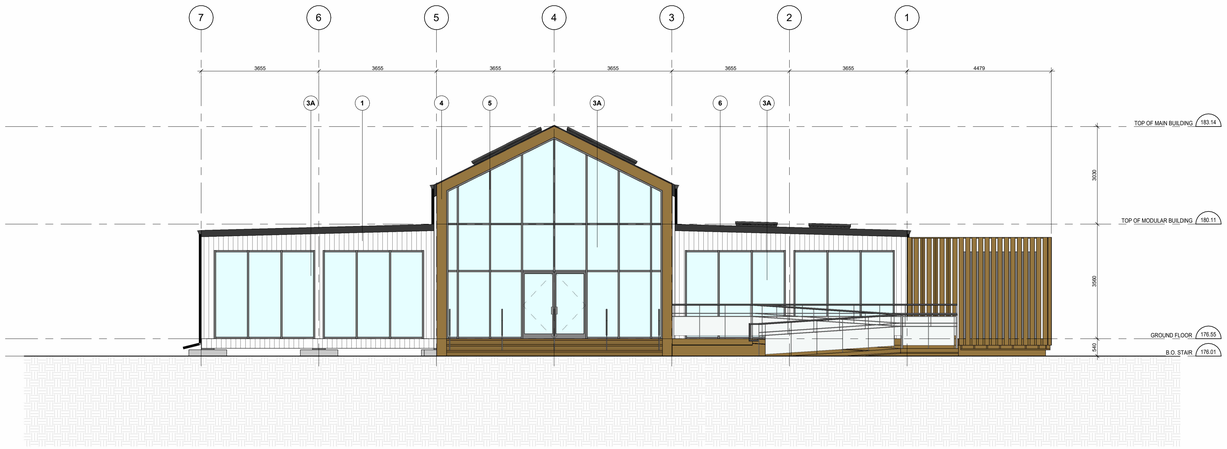

2 A5.0 NORTH ELEVATION
SCALE: 1 : 75

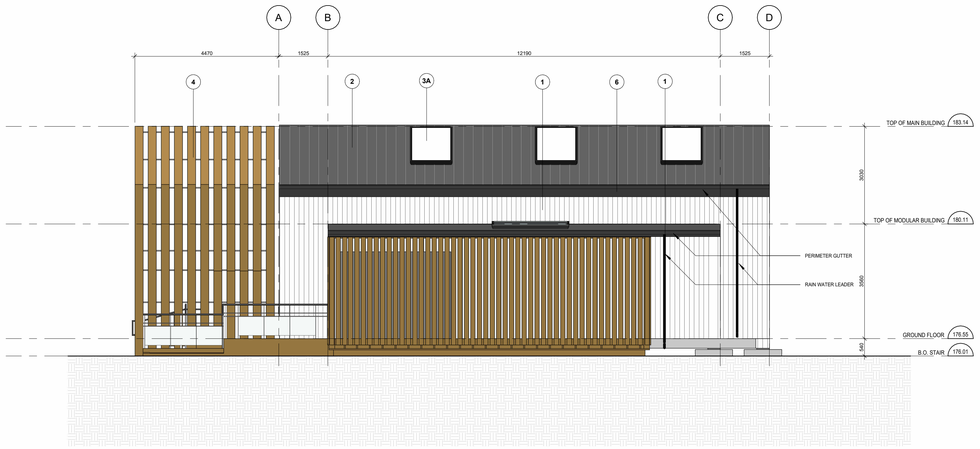

4 A5.0 WEST ELEVATION
SCALE: 1 : 75

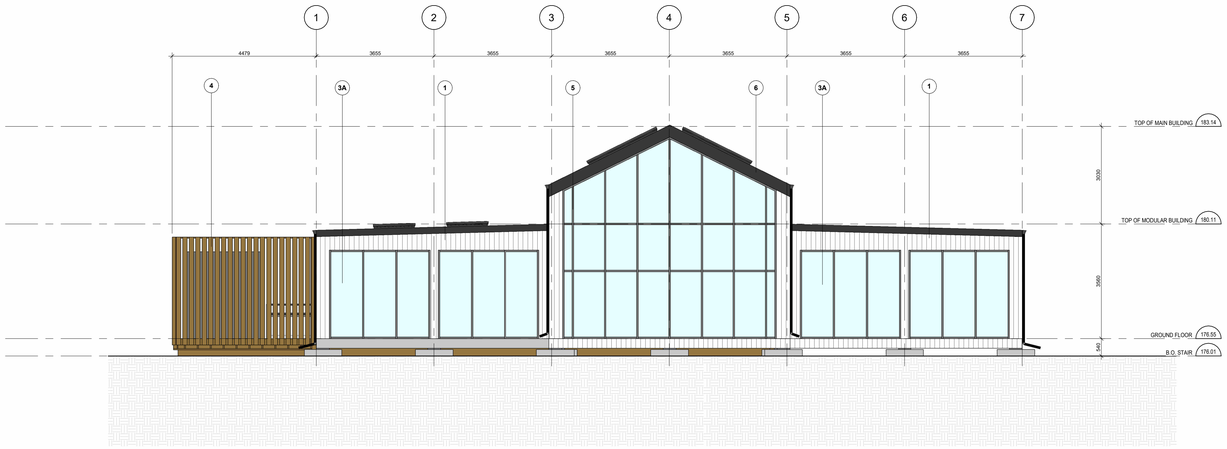

1 A5.0 SOUTH ELEVATION
SCALE: 1 : 75

THESE DRAWINGS ARE NOT TO BE SCALED:
ALL DIMENSIONS MUST BE VERIFIED BY CONTRACTOR PRIOR TO COMMENCEMENT OF ANY WORK. ANY DISCREPANCIES MUST BE REPORTED DIRECTLY TO SRN ARCHITECTS INC.

EXTERIOR FINISH LEGEND

1 METAL VERTICAL SIDING PANEL
EXT. COLOUR : WHITE
MANUFACTURER : TBD
SIZE/STYLE : TBD

2 METAL ROOFING
EXT. COLOUR : CHARCOL
MANUFACTURER : TBD
SIZE/STYLE : TBD

3A WINDOW VISION PANEL
EXT. COLOUR : TBD
INT. COLOUR : TBD
MANUFACTURER : TBD
GLASS : TBD
PAINT COLOUR : TBD

3B GLASS RAILING PANEL
EXT. COLOUR : TBD
INT. COLOUR : TBD
MANUFACTURER : TBD
GLASS : TBD
PAINT COLOUR : TBD

4 COMPOSITE WOOD
EXT. COLOUR : TBD
MANUFACTURER : TBD
SIZE/STYLE : TBD

5 ALUMINUM MULLION
EXT. COLOUR : TBD
MANUFACTURER : TBD
SIZE/STYLE : TBD

6 ALUMINUM FASCIA
EXT. COLOUR : TBD
MANUFACTURER : TBD
SIZE/STYLE : TBD

ADDITIONAL NOTES:

THE DRAWING, AS AN INSTRUMENT OF SERVICE, IS PROVIDED BY AND IS THE PROPERTY OF SRN ARCHITECTS INC. THE CONTRACTOR MUST VERIFY AND ACCEPT RESPONSIBILITY FOR ALL DIMENSIONS AND CONDITIONS ON SITE AND MUST NOTIFY SRN ARCHITECTS INC. OF ANY VARIATIONS FROM THE SUPPLIED INFORMATION. SRN ARCHITECTS INC. IS NOT RESPONSIBLE FOR THE ACCURACY OF SURVEY, STRUCTURAL, MECHANICAL, ELECTRICAL, ETC. ENGINEERING INFORMATION SHOWN ON THIS DRAWING REFER TO APPROPRIATE ENGINEERS DRAWINGS BEFORE PROCEEDING WITH ANY WORK. CONSTRUCTION MUST CONFORM TO ALL APPLICABLE CODES AND REQUIREMENTS OF THE AUTHORITIES HAVING JURISDICTION (UNDERTAKEN OTHERWISE NOTED). NO INVESTIGATION HAS BEEN OR REPORTED ON BY THIS OFFICE IN REGARDS TO THE ENVIRONMENTAL CONDITION OF THIS SITE.

CONDITIONS FOR ELECTRONIC INFORMATION TRANSFER:

ELECTRONIC INFORMATION IS SUPPLIED TO THE OTHER ASSOCIATED FIRMS TO ASSIST THEM IN THE ERECTION OF THEIR WORK/REVIEW. THE RECIPIENT FIRMS MUST DETERMINE THE COMPLETENESS/APPROPRIATENESS/ RELEVANCE OF THE INFORMATION IN RESPECT TO THEIR PARTICULAR RESPONSIBILITY.

NO:	DATE:	REVISION COMMENT:
1	06-19-2024	ISSUED FOR SITE PLAN APPROVAL
2	10-11-2024	RE-ISSUED FOR SITE PLAN APPROVAL

SRN ARCHITECTS INC SHALL NOT BE RESPONSIBLE FOR:

1. ERRORS, OMISSIONS, INCOMPLETENESS DUE TO LOSS OF INFORMATION IN WHOLE OR PART WHEN INFORMATION IS TRANSFERRED.

2. TRANSMISSIONS OF ANY VIRUS OR DAMAGE TO RECEIVING ELECTRONIC SYSTEM WHEN INFORMATION IS TRANSFERRED

SRN ARCHITECTS
8395 JANE ST, SUITE 202
VAUGHAN, ONTARIO. L4K 5Y2
PHONE: 905.417.5515 FAX: 905.417.5517

STAMP:

ONTARIO ASSOCIATION OF ARCHITECTS
GREG RAMPI
REGISTERED ARCHITECT
LICENCE
8006

© SRN ARCHITECTS INC. 2024

CLIENT:
Branthaven Development
720 Oval Court, Burlington, ON L7L 6A9

PROJECT:
Branthaven Sales Pavilion
305 Threshing Mill Blvd.
Oakville, ON

DRAWING TITLE:
BUILDING ELEVATIONS

DATE:	10/11/24	SCALE:	1 : 75
DRAWN BY:	BD	CHECKED BY:	GR
PROJECT NUMBER:	S24013	DRAWING NUMBER:	A5.0