DCPDCCCD | WED SEP 11 24:15 PM | K:\PROJECTS\2019\219014-ROSEHAVEN\DESIGN\TOWNS\219014DT_UNITS.DWG

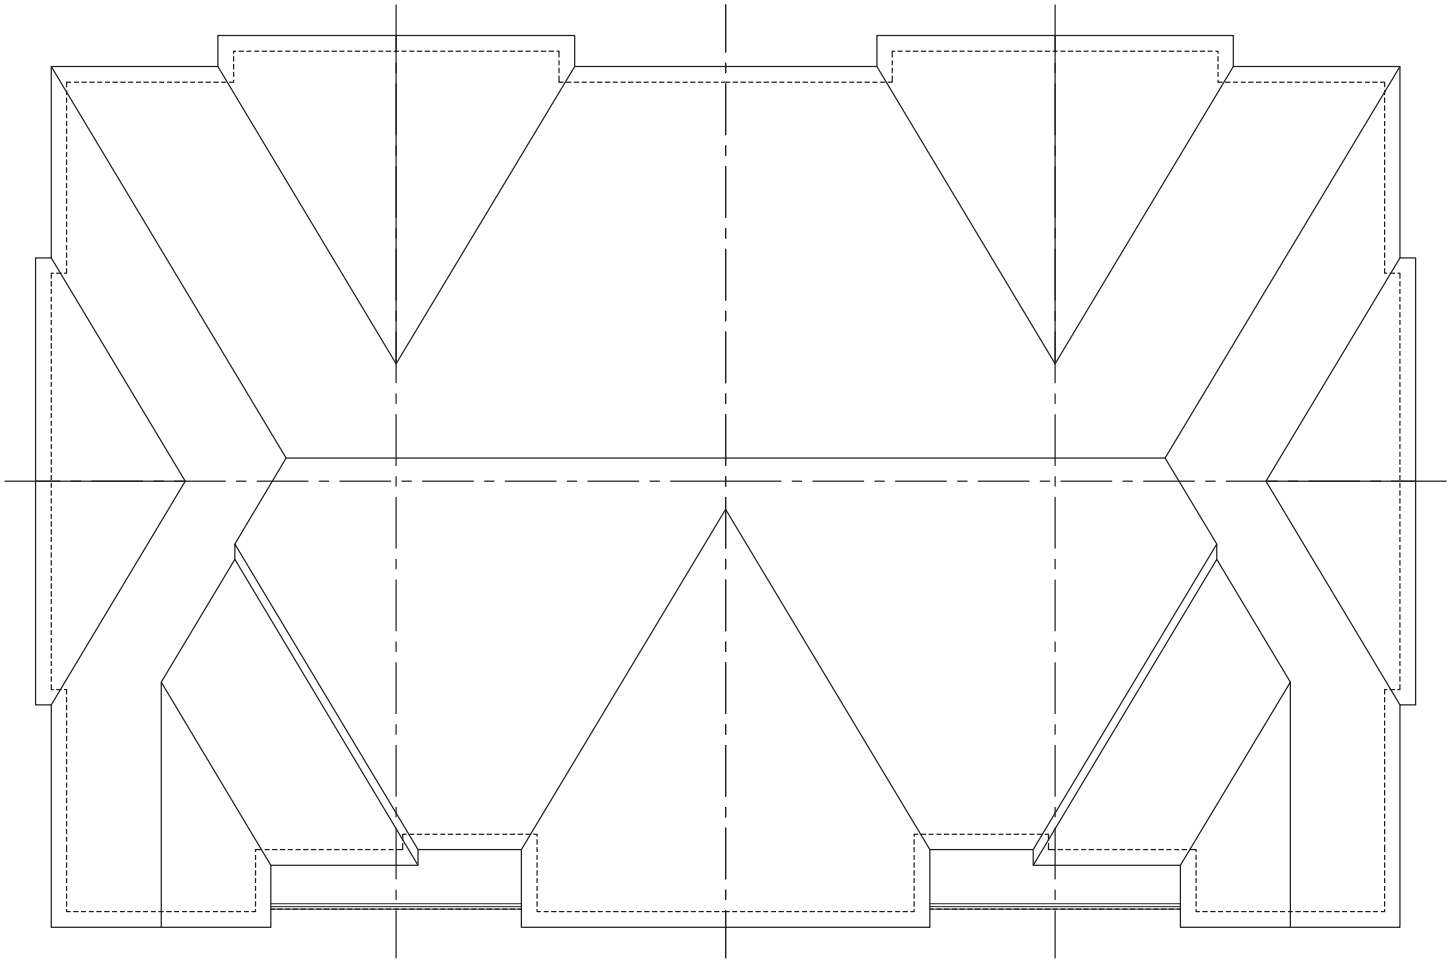

ROOF PLAN

HUNT DESIGN ASSOCIATES INC.
www.huntdesign.ca

ROSEHAVEN HOMES - 219014

SIXTH LINE, NORTH OAKVILLE, ON.

CONCEPTUAL STACKED TOWNS

8966 Woodbine Ave, Markham, ON L3R 0J7 ■ T 905.737.5133 ■ F 905.737.7326 ■ FEB. 2019 ■ JA ■ -

All drawings specifications, related documents and design are the copyright property of Hunt Design Associates (H.D.A). Reproduction of this property in whole or in part is strictly prohibited without H.D.A.'s written permission.