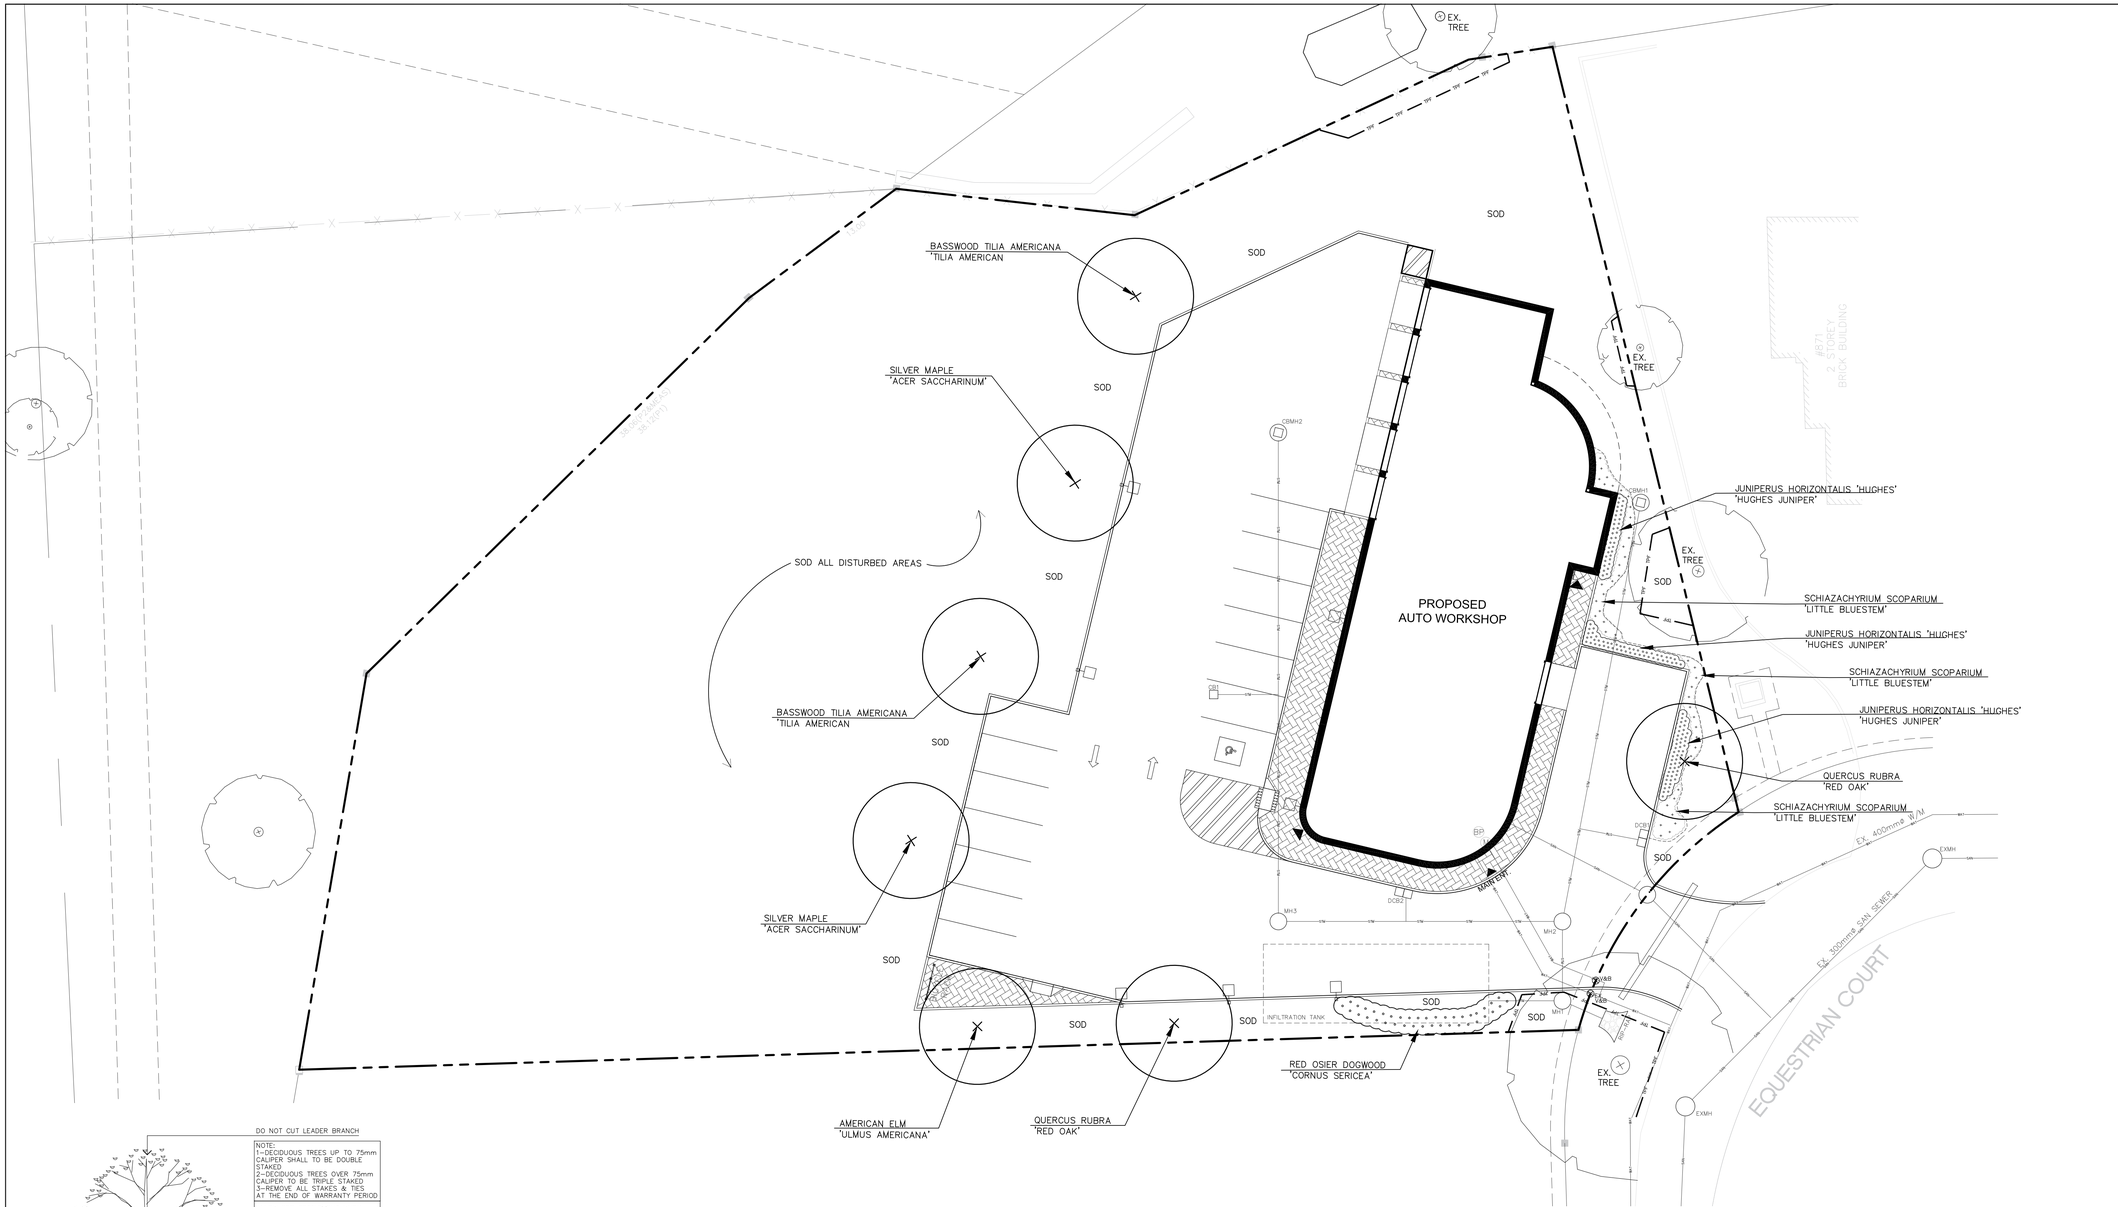

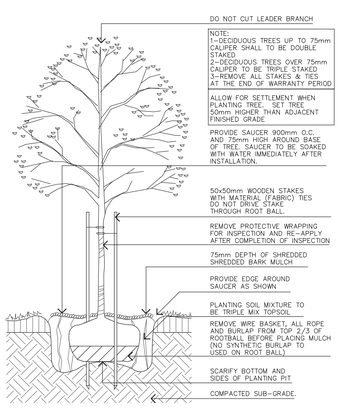

DECIDUOUS TREE PLANTING

N.T.S.

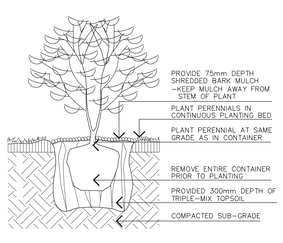

PERENNIAL PLANTING

N.T.S.

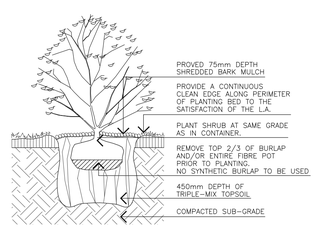

SHRUB PLANTING

N.T.S.

PLANT LISTS:

BOTANICAL NAME	COMMON NAME	CAL.	HEIGHT	SPREAD	COND.	REMARKS
DECIDUOUS TREES						
ACER SACCHARINUM	SILVER MAPLE	70mm	--	--	W.B.	SPECIMEN
TILIA AMERICANA	BASSWOOD TILIA AMERICANA	70mm	--	--	W.B.	SPECIMEN
QUERCUS RUBRA	RED OAK	70mm	--	--	W.B.	SPECIMEN
ULMUS AMERICANA	AMERICAN ELM	70mm	--	--	W.B.	SPECIMEN
SHRUBS						
CORNUS SERICEA	RED OSIER DOGWOOD	--	600mm	--	2gal	VIGOROUS
SCHIZACHYRIUM SCOPARIUM	LITTLE BLUESTEM	--	600mm	--	2gal	VIGOROUS
HUGHES JUNIPER	JUNIPERUS HORIZONTALIS 'HUGHES'	--	600mm	--	2gal	VIGOROUS

NOTE:
1. CONTRACTOR TO SUPPLY AND INSTALL PLANT MATERIAL AS PER QUANTITIES LISTED ON LANDSCAPE PLAN, IN CASE OF DISCREPANCEY BETWEEN PLAN AND QUANTITIES ON PLANT LIST IF PROVIDED.
2. PLANT MATERIAL TO CONFORM TO CANADIAN NURSERY ASSOCIATION METRIC GUIDE SPECIFICATIONS FOR NURSERY STOCKS, LATEST EDITION.
3. CONTRACTOR TO STAKE OUT ALL LOCATIONS FOR ALL UTILITIES PRIOR TO STAKING OUT TREE LOCATIONS
4. ALL SHRUB PLANTINGS SHALL BE IN CONTINUOUS BEDS, UNLESS OTHERWISE NOTED.
5. ALL PLANT MATERIAL TO HAVE A 2-YEAR WARRANTY PERIOD.

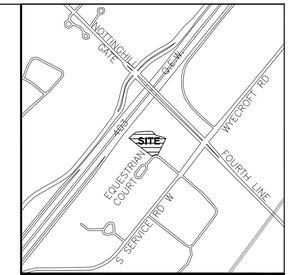

KEY PLAN N.T.S.

BASE INFORMATION TAKEN FROM DRAWING(S) BY OTHERS. S4 DOES NOT ASSUME ANY RESPONSIBILITY FOR ERRORS, OMMISIONS OR ACCURACY OF THE INFORMATION. DRAWINGS SHALL ONLY BE USED FOR GUIDELINE PURPOSES ONLY.

LEGEND:

- PROPERTY LINE
- PROPOSED DECIDUOUS TREES
- PROPOSED CONIFEROUS TREES
- PROPOSED PLANTING

DATE	DESCRIPTION	CHECKED BY
APR. 10 2024	ISSUED FOR SITE PLAN APPROVAL	1. JK

REVISIONS

NOTE: Contractor is to check and verify all dimensions and conditions on the project, and is immediately report any discrepancies to the landscape architect before proceeding with the work.

ONTARIO ASSOCIATION OF LANDSCAPE ARCHITECTS
ANNETTE TIGUNO
MEMBER

Strategy 4
- Development Consulting
- Urban Transformation
- Urban Design
- Urban Works

2620 Bristol Circle, Suite 100
Oakville, On L6H 6Z7

t: (905) 829-2544

Project Name:

PROPOSED AUTO WORKSHOP

899 EQUESTRIAN CT., OAKVILLE, ONTARIO

Sheet Description:

LANDSCAPE PLAN AND DETAILS

Date:	Issued:
MAR. 2024	NOV. 2024
Job No.:	Drawn By.:
S43127	ML
Scale:	Checked By:
1:200	DT
SHEET No.:	File No.:
LP.1	3127LP-241120.DWG