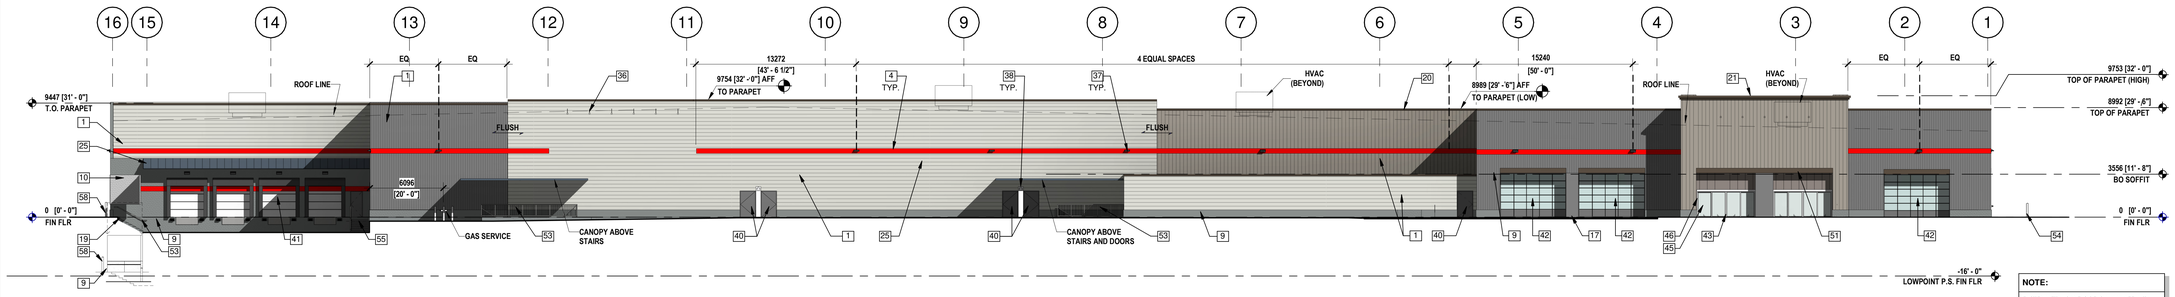

1 GRID-A WALL ELEVATION
SCALE: 1 : 200

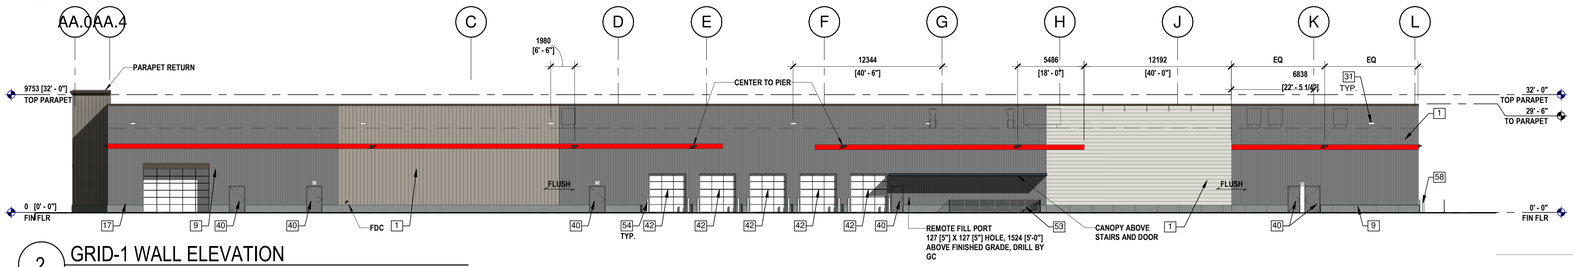

2 GRID-1 WALL ELEVATION
SCALE: 1 : 200

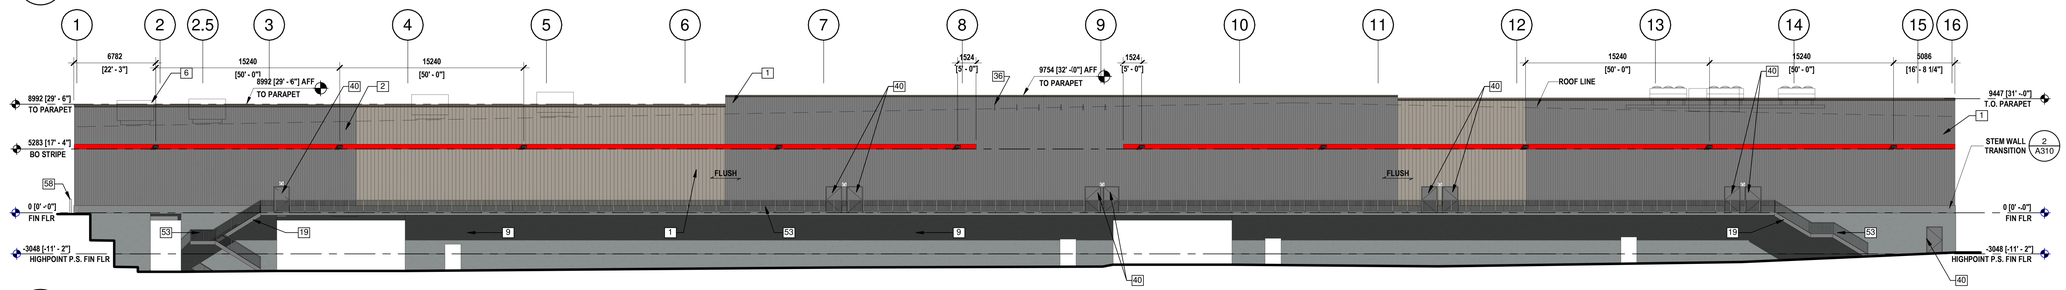

4 GRID-L WALL ELEVATION
SCALE: 1 : 200

SIDING PROFILE

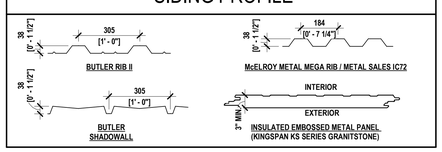

SIGNAGE AREA TABULATION (WALL SIGNS) -...

QTY	SIGN	SIZE	AREA (SF) EA	TOTAL SF
6	COSTCO WHOLESALE	6'-0" "C"	280 SF	1120
1	TIRE CENTER	17'-4" X 1'-9"	31 SF	31
TOTAL SIGNAGE AREA				1151

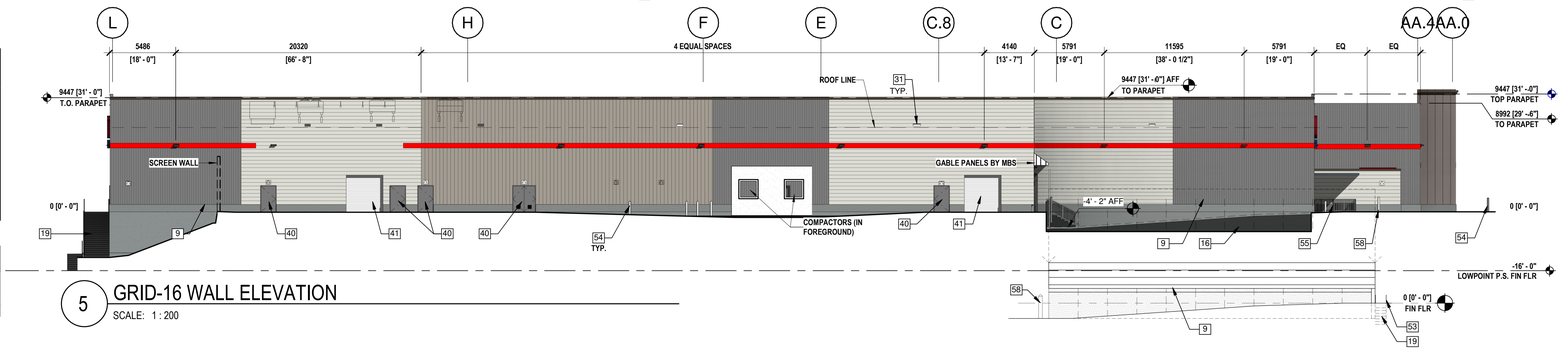

5 GRID-16 WALL ELEVATION
SCALE: 1 : 200

NOTE:
FASTEN METAL PANELS BELOW 8'-0" AFF WITH SECURITY SCREWS BY MBS

NOTE:
DIMENSIONS AND NOTES IN THIS ELEVATION APPLY TO ALL ELEVATIONS UNLESS NOTED OTHERWISE

NOTE:
SEE A301.1 FOR WALL PACK SPACING

NOTE:
SCUPPER LOCATIONS SEE 14, 15/A202.1

NOTE:
ELEVATIONS SHOWN ARE TO TOP OF COPING/CORNICE

EXTERIOR FINISH SCHEDULE (NOT ALL ITEMS LISTED BELOW APPLY TO PROJECT)

	#	ITEM	MATERIAL	FINISH	COLOR	MFR \ NOTES
WALL MATERIALS	1	BUTLER MEGA RIB	METAL	PRE-FINISHED	MISTIQUE PLUS	1
	2	BUTLER MEGA RIB	METAL	PRE-FINISHED	METALLIC CHAMPAGNE	1
	3	BUTLER MEGA RIB	METAL	PRE-FINISHED	SANDSTONE	1
	4	ACCENT BAND	METAL	PRE-FINISHED	COSTCO RED	1
	9	CONCRETE CAST-IN-PLACE	ARCHITECTURAL FINISH	WATER REPELLENT	NATURAL	
	14	WALL CAP		WATER REPELLENT		
MISC WALL	16	WALL CURB	CONCRETE	WATER REPELLENT		
	17	COLUMN PLINTH PLINTH/BENCH	CONCRETE	WATER REPELLENT		
	18	WALL REVEALS / CONTROL JOINT				SEE 1/A701 & STRUCT DWGS
	19	STAIRS	CONCRETE SAFETY NOSING	WATER REPELLENT		

	#	ITEM	MATERIAL	FINISH	COLOR	MFR \ NOTES
COPINGS	20	COPING 1x4	SHEET METAL	PRE-FINISHED		1
	21	COPING 1x6	SHEET METAL	PRE-FINISHED		1
	22	CORNICE	SHEET METAL	PRE-FINISHED		1
ROOF	25	STANDING SEAM VSRS	METAL	PRE-FINISHED		1
	26	STANDING SEAM MR24	METAL	PRE-FINISHED		1
ARCHITECTURAL SHEET METAL	30	ACCENT TRIM	SHEET METAL	PRE-FINISHED		1
	31	SCUPPER	SHEET METAL	PAINT BY GC		1,4
	33	JOINT COVER	SHEET METAL	PRE-FINISHED		1
	34	FLASHING	SHEET METAL	PRE-FINISHED		1
	35	SOFFIT PANELS	SHEET METAL	PRE-FINISHED		1
LIGHTING	36	SIGN LIGHTING FIXTURE	METAL	PRE-FINISHED	TECHLIGHT BRONZE	
	37	WALL PACK FIXTURE	METAL	PRE-FINISHED		
	38	EMERGENCY LIGHT FIXTURE	METAL	PRE-FINISHED		

	#	ITEM	MATERIAL	FINISH	COLOR	MFR \ NOTES
OPENINGS	40	DOOR AND FRAME	STEEL	PAINT BY GC	MATCH WALL COLOR	2
	41	ROLLING SERVICE DOOR	STEEL	PRE-FINISHED	TAN OR GRAY	1
	42	GLAZED SECTIONAL DOOR	ALUMINUM	PRE-FINISHED	BRONZE	1
	43	AUTO-SLIDING DOOR	ALUMINUM	PRE-FINISHED	BRONZE	
	44	TRANSOM FRAMING	ALUMINUM	PRE-FINISHED	BRONZE	
	45	GLAZING	INSULATED GLASS	PRE-FINISHED	CLEAR	
	46	STOREFRONT FRAMING	ALUMINUM	PRE-FINISHED	BRONZE	
	47	LOUVER	STEEL	PRE-FINISHED		
MISCELLANEOUS METALS	50	TRELLIS	STEEL	PAINT BY GC		1
	51	ACCENT CHANNEL	STEEL	PAINT BY GC		1
	52	STRUCTURAL FRAMING	STEEL	PAINT BY GC		1
	53	HANDRAIL/GUARDRAIL	STEEL GALVANIZED	PAINT BY GC		2
	54	BOLLARD	STEEL PIPE CONCRETE FILL	PLASTIC SLEEVE	RED	2
	56	DECORATIVE SCREEN	METAL	PRE-FINISHED		
	57	COMPACTOR GATE	METAL PANELS STEEL FRAMING	PRE-FINISHED PAINT BY GC		
	58	BOLLARD 5-FEET TALL	STEEL PIPE CONC	PLASTIC SLEEVE	RED	2
	59	POWDER COATED ALUM BY MBS				
	60	RED BAND TO HAVE SMOOTH FACE BLOCK BEHIND METAL RED BAND. TYP AT MASONRY LOCATIONS				
	70	CUSTOM EXTRUDED METAL AND GRATING SCREENING: GALVANIZED AND PAINTED				

NOTES:
1. SUPPLIED AND INSTALLED BY MBS
2. SUPPLIED BY MBS, INSTALLED BY GC
3. GRATE LANDING AND TREADS WITH SAFETY NOSING
4. LOCATE SCUPPER
5. FOR LOCATIONS WHERE SMOOTH-FACE IS REQUIRED

2 3 5 6 7 8 11 12 13 14
22 26 30 33 34 35 43 44 45
46 47 50 52 56 57

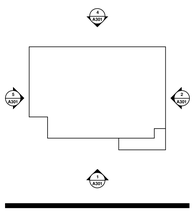

COSTCO WHOLESALE

COSTCO WHOLESALE CORPORATION

WYECROFT ROAD
OAKVILLE, ONTARIO

WM

250 University Ave, Suite #235
Toronto, Ontario, Canada M5H 3E5
P 437.537.5200

△	DATE	DESCRIPTION
	02/07/24	SUBMITTED FOR SITE PLAN APPROVAL
	06/12/24	SUBMITTED FOR SITE PLAN APPROVAL

TOR23-0014-00
PM: J. CHECK
DRAWN BY: M.A

EXTERIOR ELEVATIONS, ENCLOSED CANOPY

A301

7/25/2024 1:19:16 PM