The contractor shall check all dimensions and other data from the job and report any discrepancies to the architect before proceeding. Do not scale drawing.

1	SPA PRECONSULTATION	2023-06-20
2	SPA PRECONSULTATION - 2	2024-06-12
3	SPA APPLICATION	2024-09-30

NO.	REVISIONS	DATE

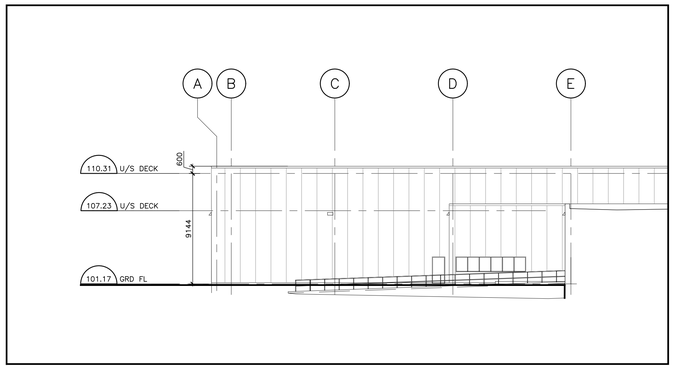

6 ELEVATION ON GRID LINE 5 LOOKING NORTH
1:200

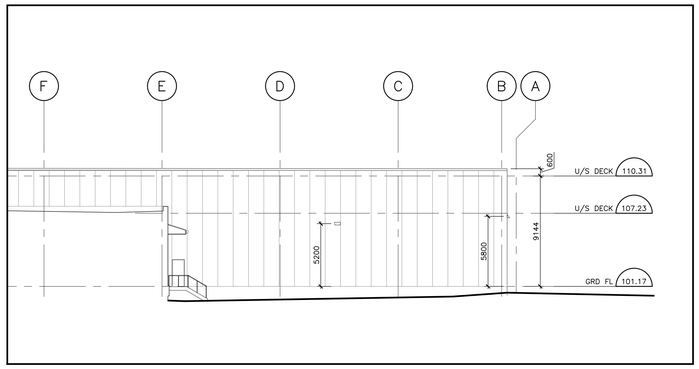

5 ELEVATION ON GRID LINE 9 LOOKING SOUTH
1:200

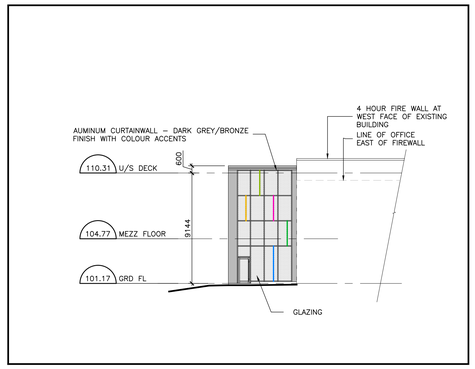

4 EAST ELEVATION
1:200

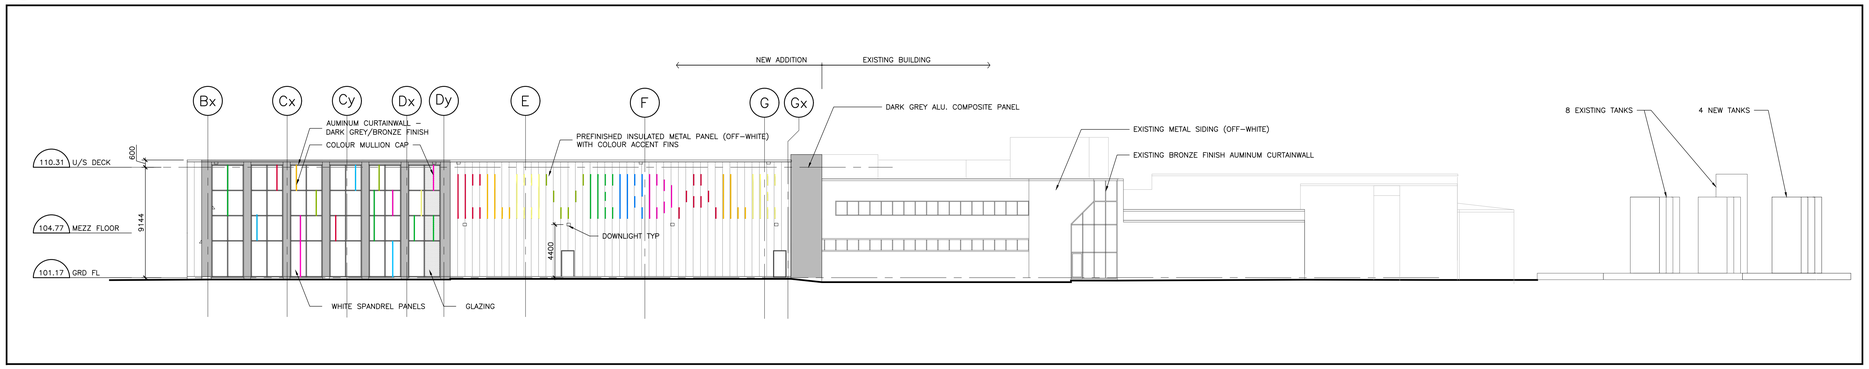

3 SOUTH ELEVATION
1:200

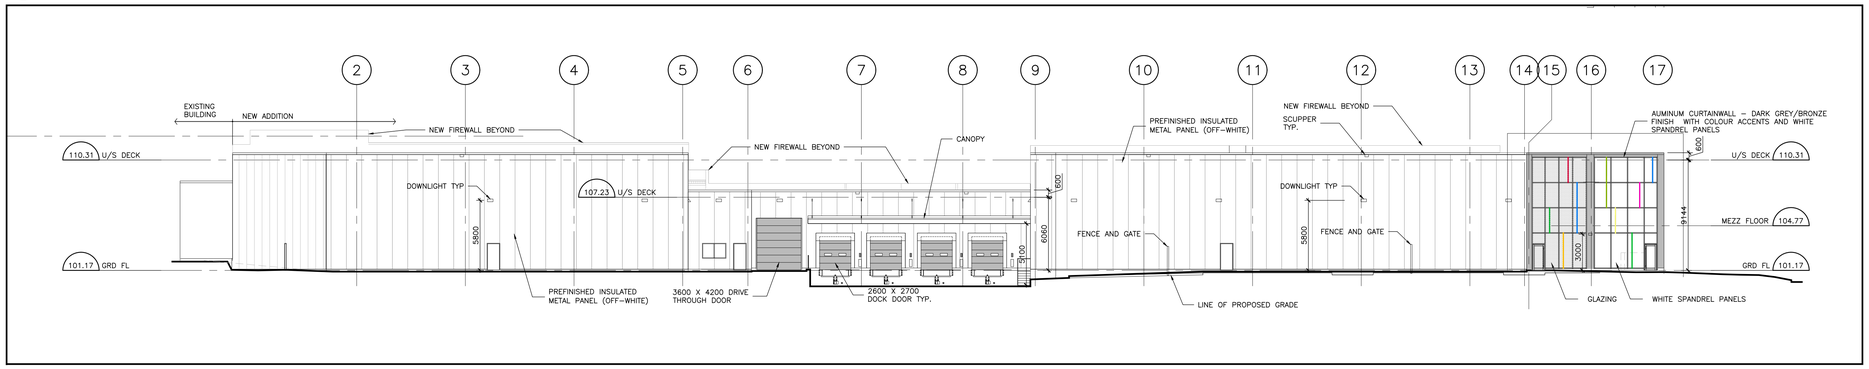

2 WEST ELEVATION
1:200

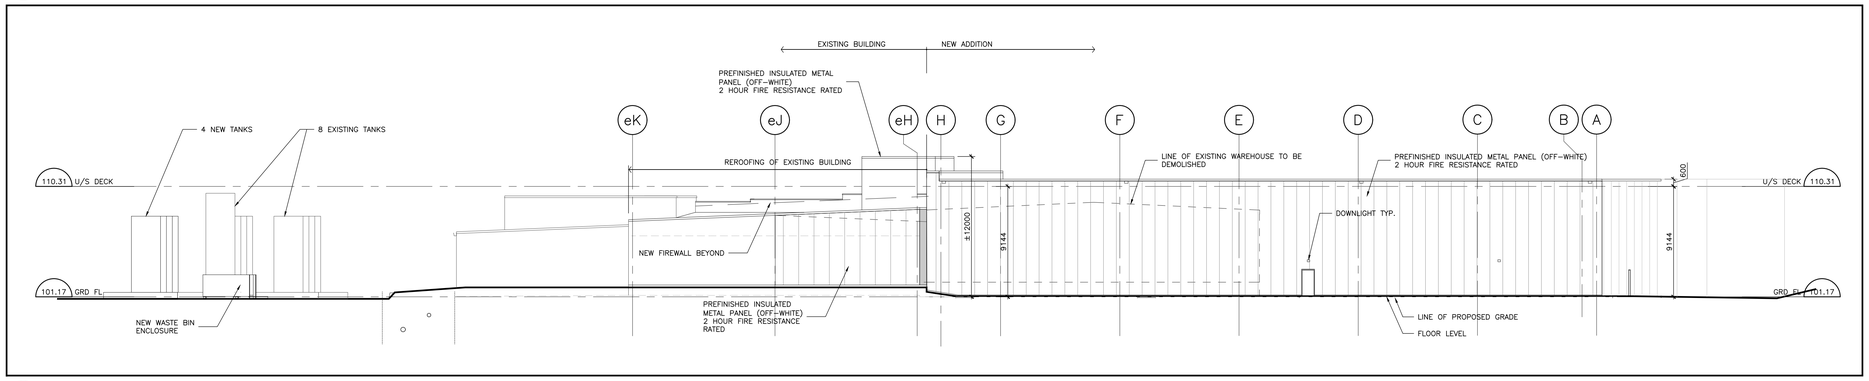

1 NORTH ELEVATION
1:200

Project Manager
Trumbley Hampton Design Build Inc.
5845 Sixth Line RR 1 , Guelph-Eramosa, Ontario N0B 2K0

Drawing Title
ELEVATIONS

Project Title
CLOVERDALE PAINT
EXPANSION PROPOSAL
1257 / 1281 SPEERS ROAD OAKVILLE ONTARIO

ONTARIO ASSOCIATION OF ARCHITECTS
DONALD J CAUNTER
LICENCE
3155

Caunter & Teoh Architects
40 St. Clair Avenue East, Suite 302, Toronto, Ontario Canada M4T 1M9
phone: (416) 922-2040 | email: info@ctarchitect.ca | www.ctarchitect.ca

Approved	Checked	Drawn By
DC	DC	DC
Scale 1:200	Date 2023-06-19	File No. 116922

Drawing Number A-201
Revision Number

Computer File Number: 116922 A-101

Copyright 2024