




Path: D:\TP111031 - 14 Mile Creek\water\dwg\2023-11\DWG CBA2023-101R.dwg
wds_richard.bortolo
2023-11-06
Plotted By: wds_richard.bortolo
Last Saved: 2023-11-01



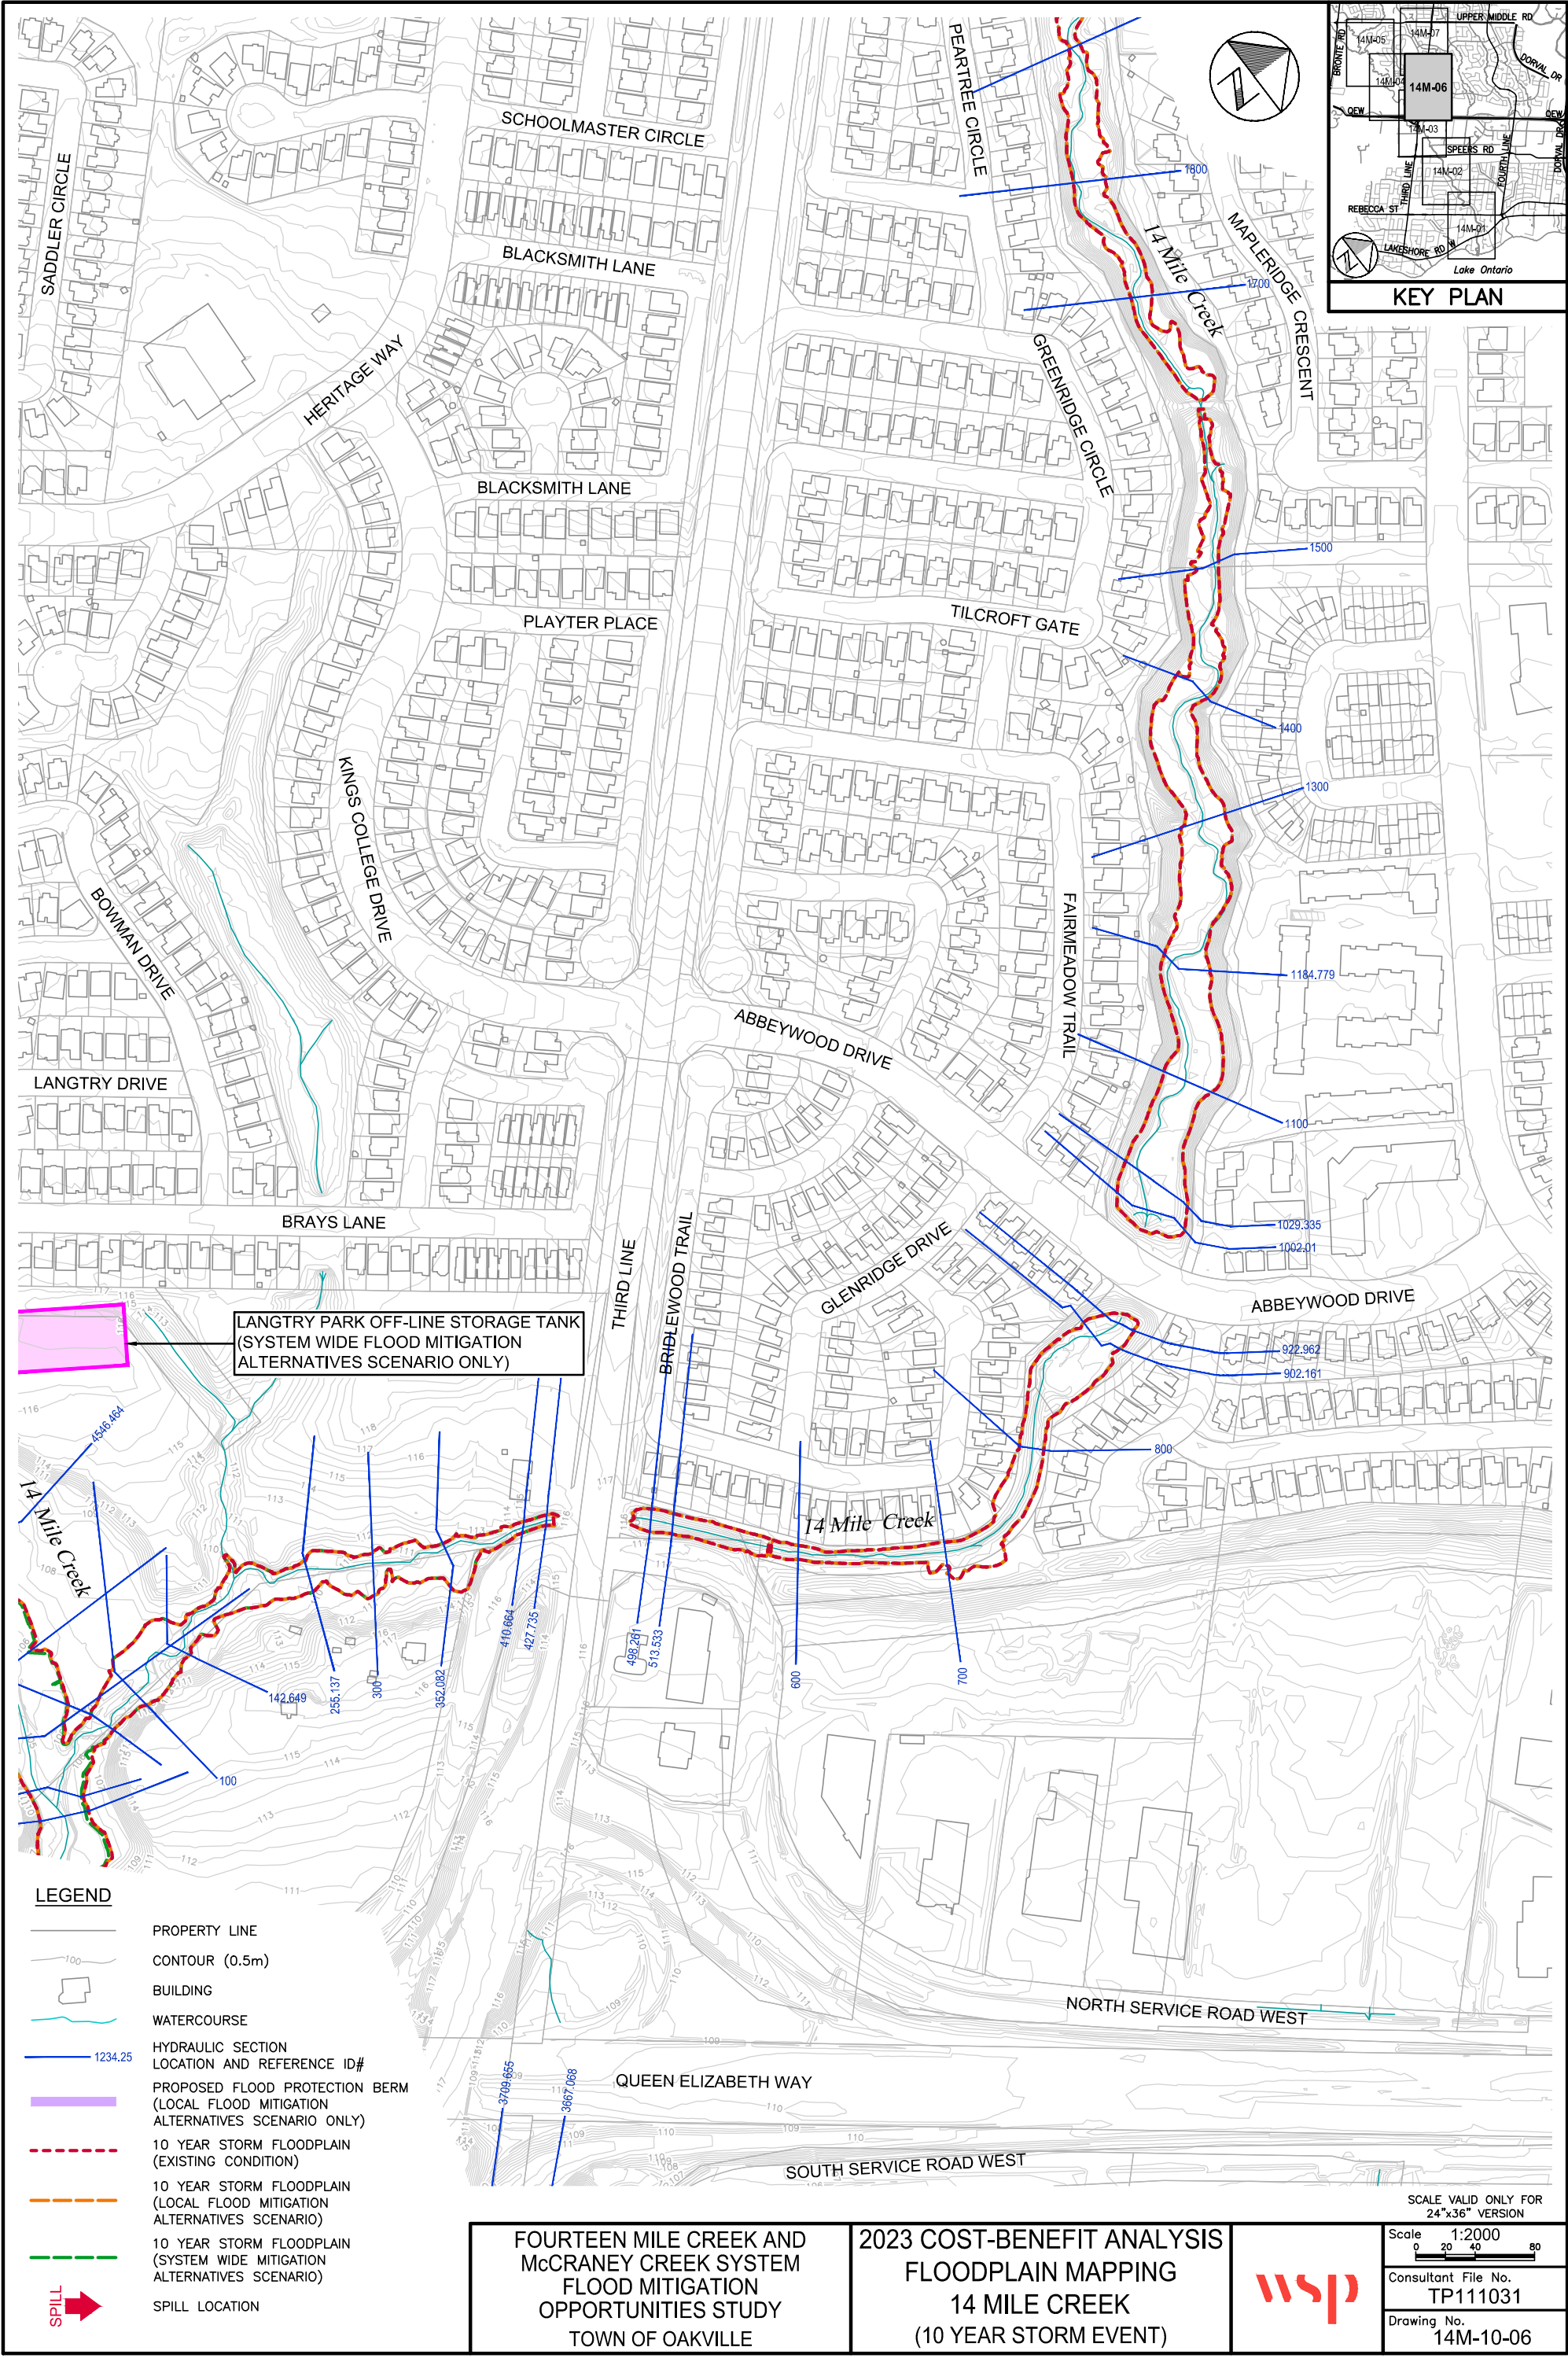


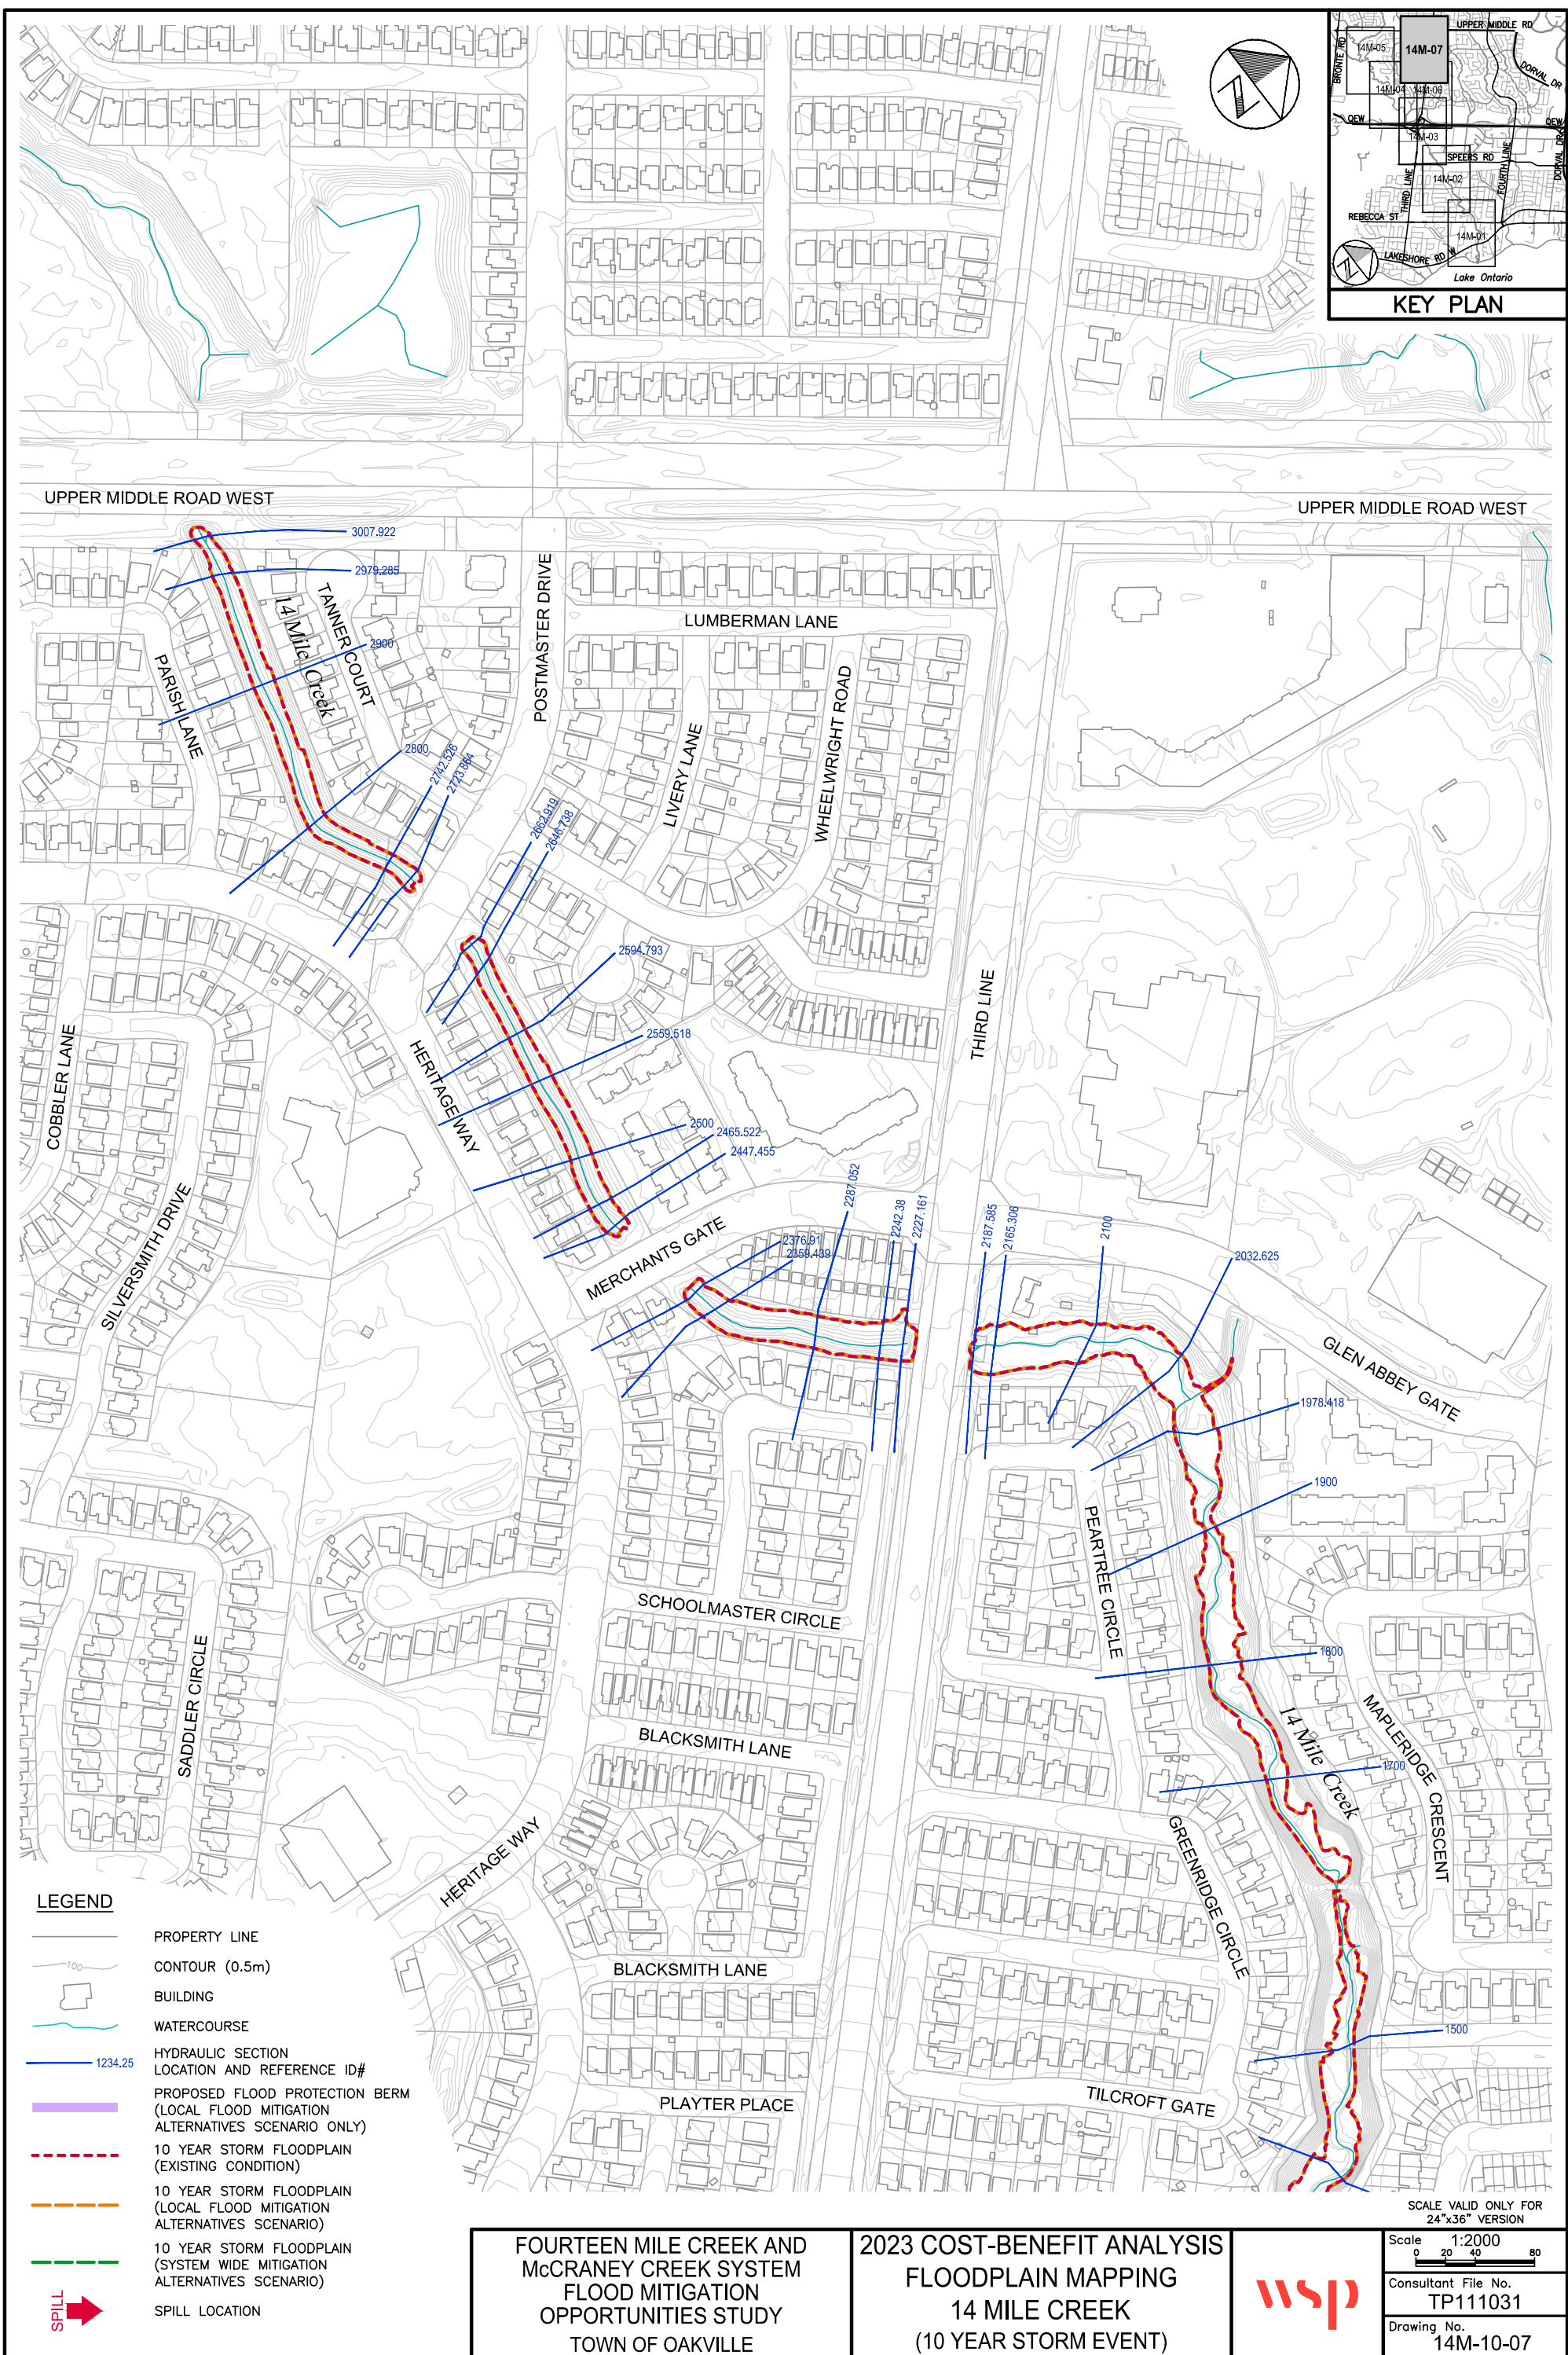


Path: D:\TP111031 - 14 Mile Creek\water\dwg\2023-11\DWG CBA2023-101R.dwg
wds_richard.bortolo
2023-11-06
Plotted By:
Last Saved: 2023-11-01
Last Saved: 2023-11-01

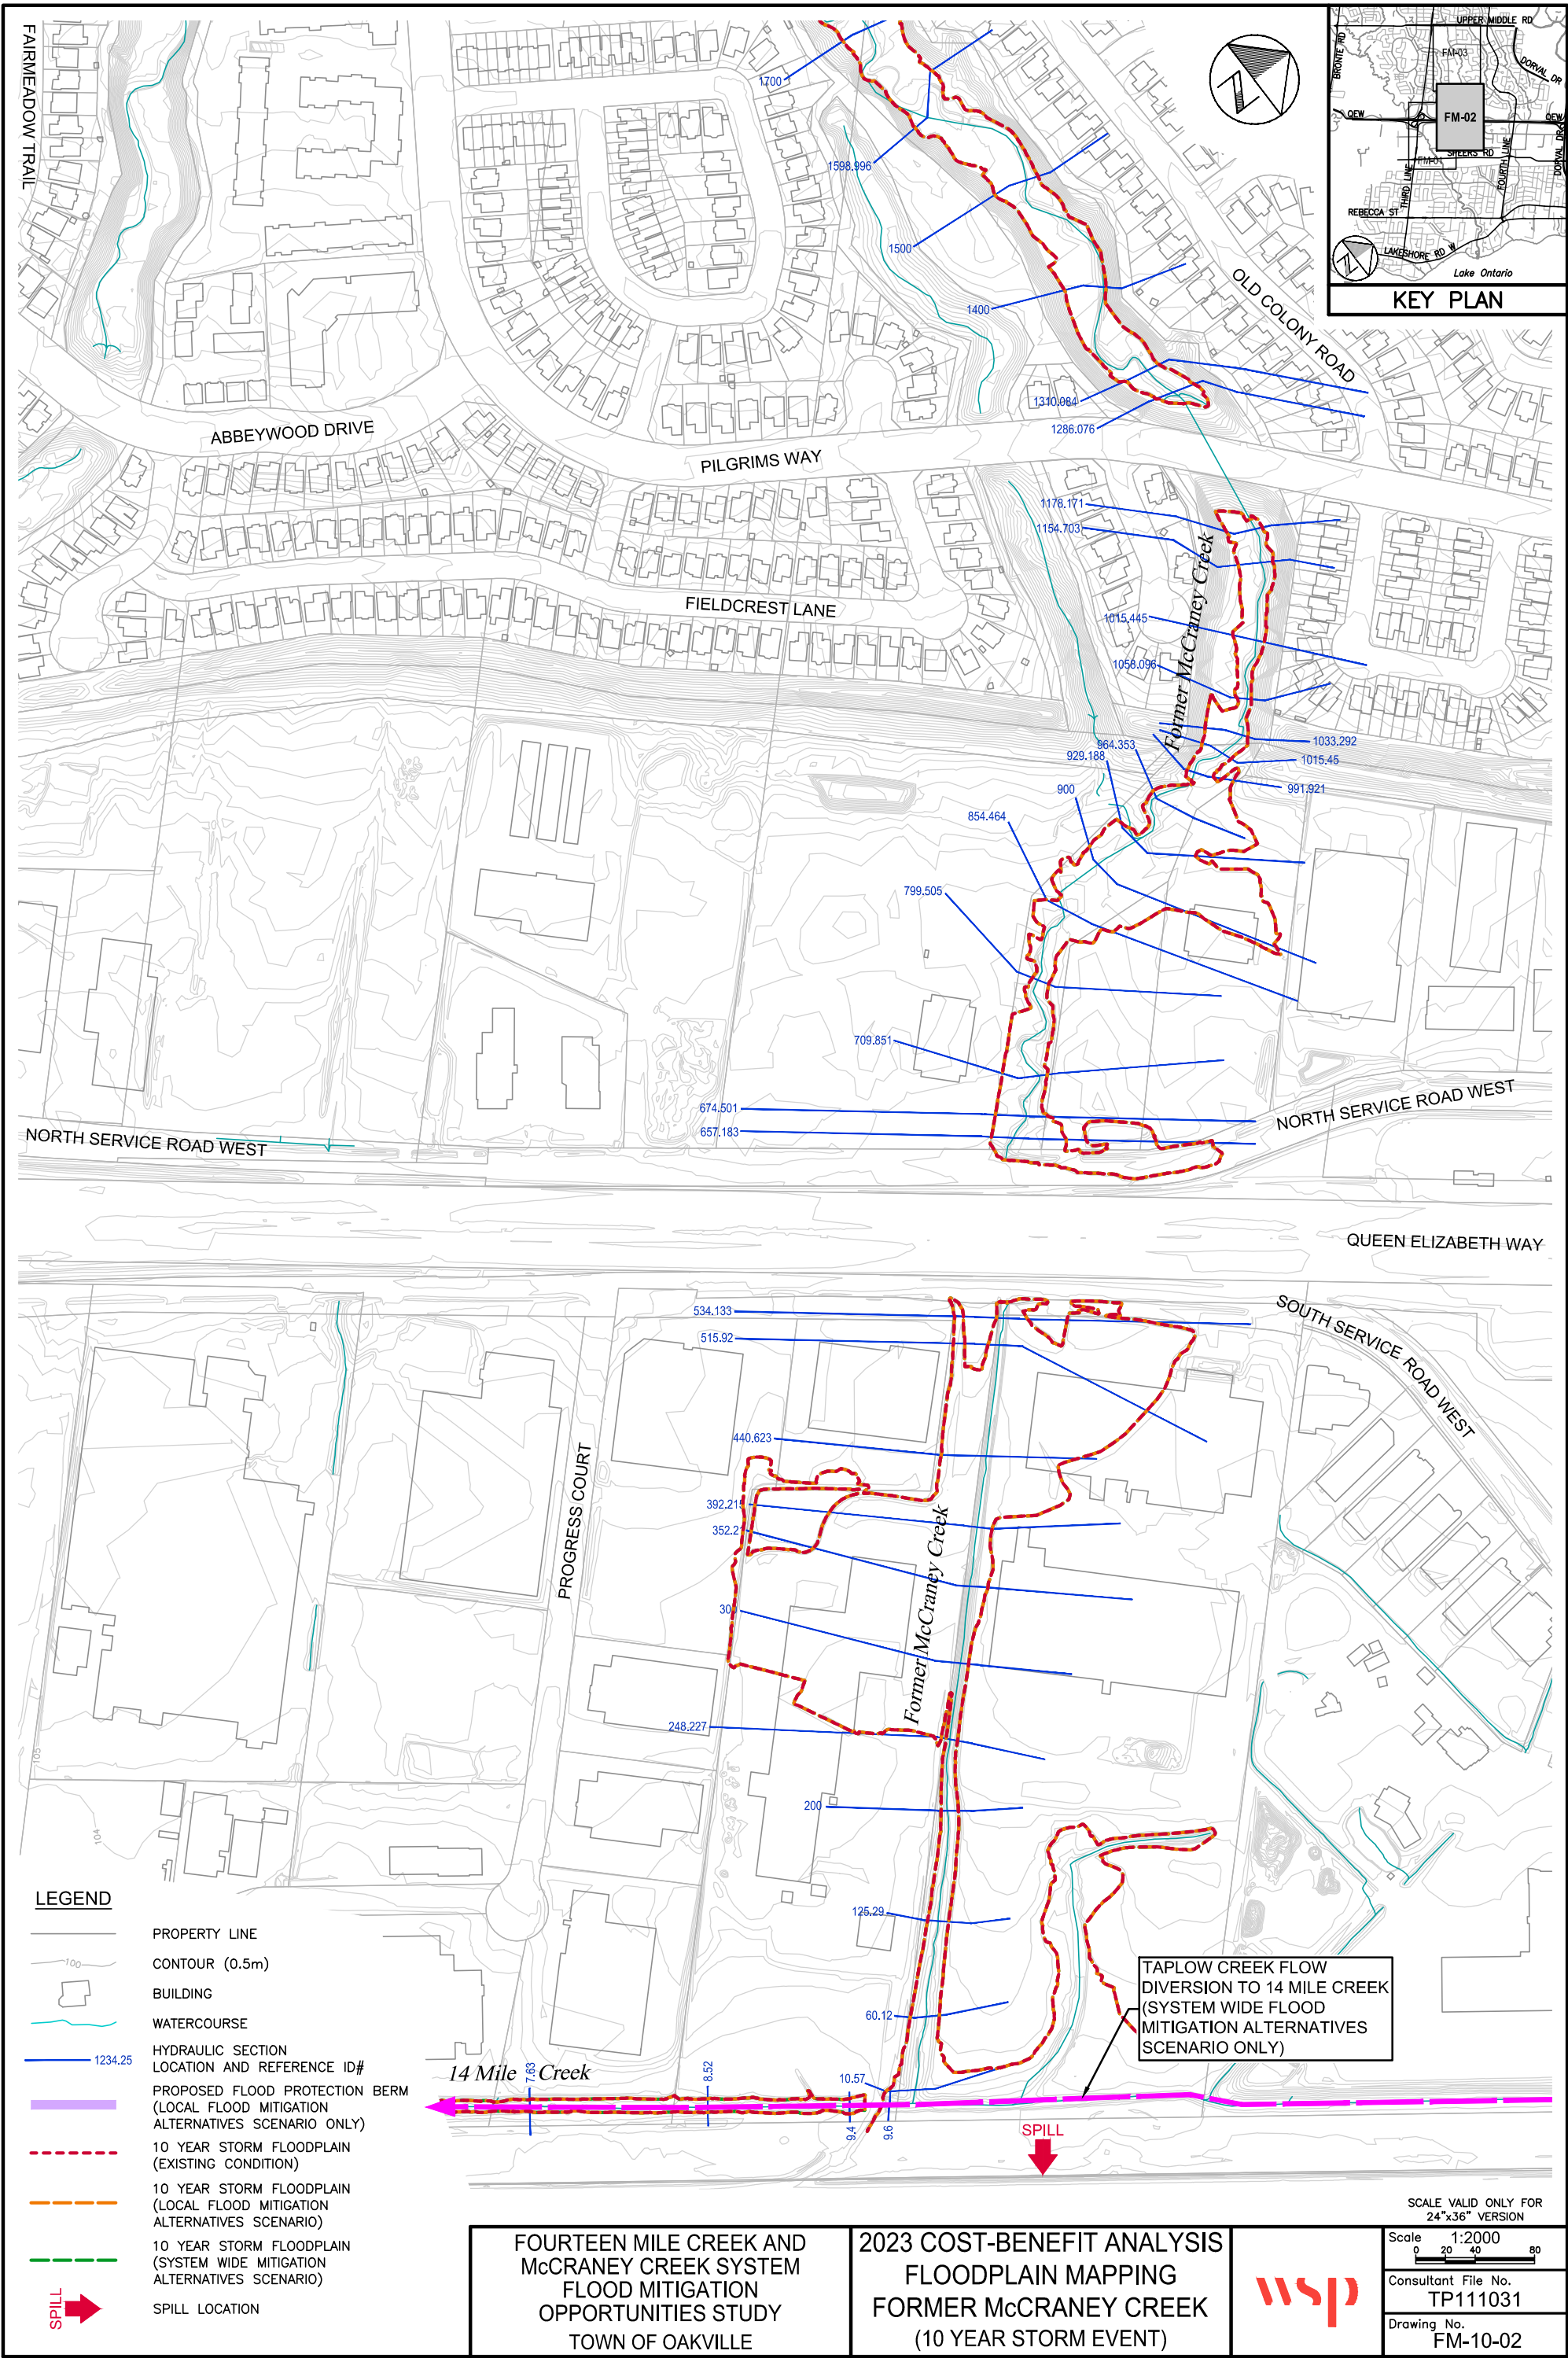


Path: D:\TP111031 - 14 Mile Creek\water\dwg\2023-11\DWG CBA2023-101R.dwg
2023-11-06
Plotted By: wds_richard.bortolo
Last Saved: 2023-11-01
Last Saved: 2023-11-01

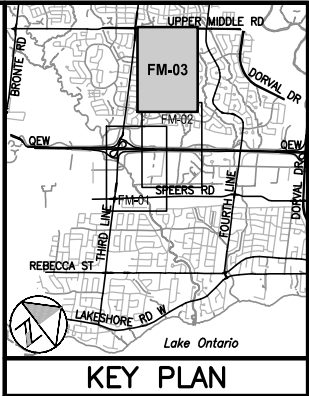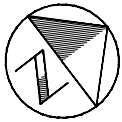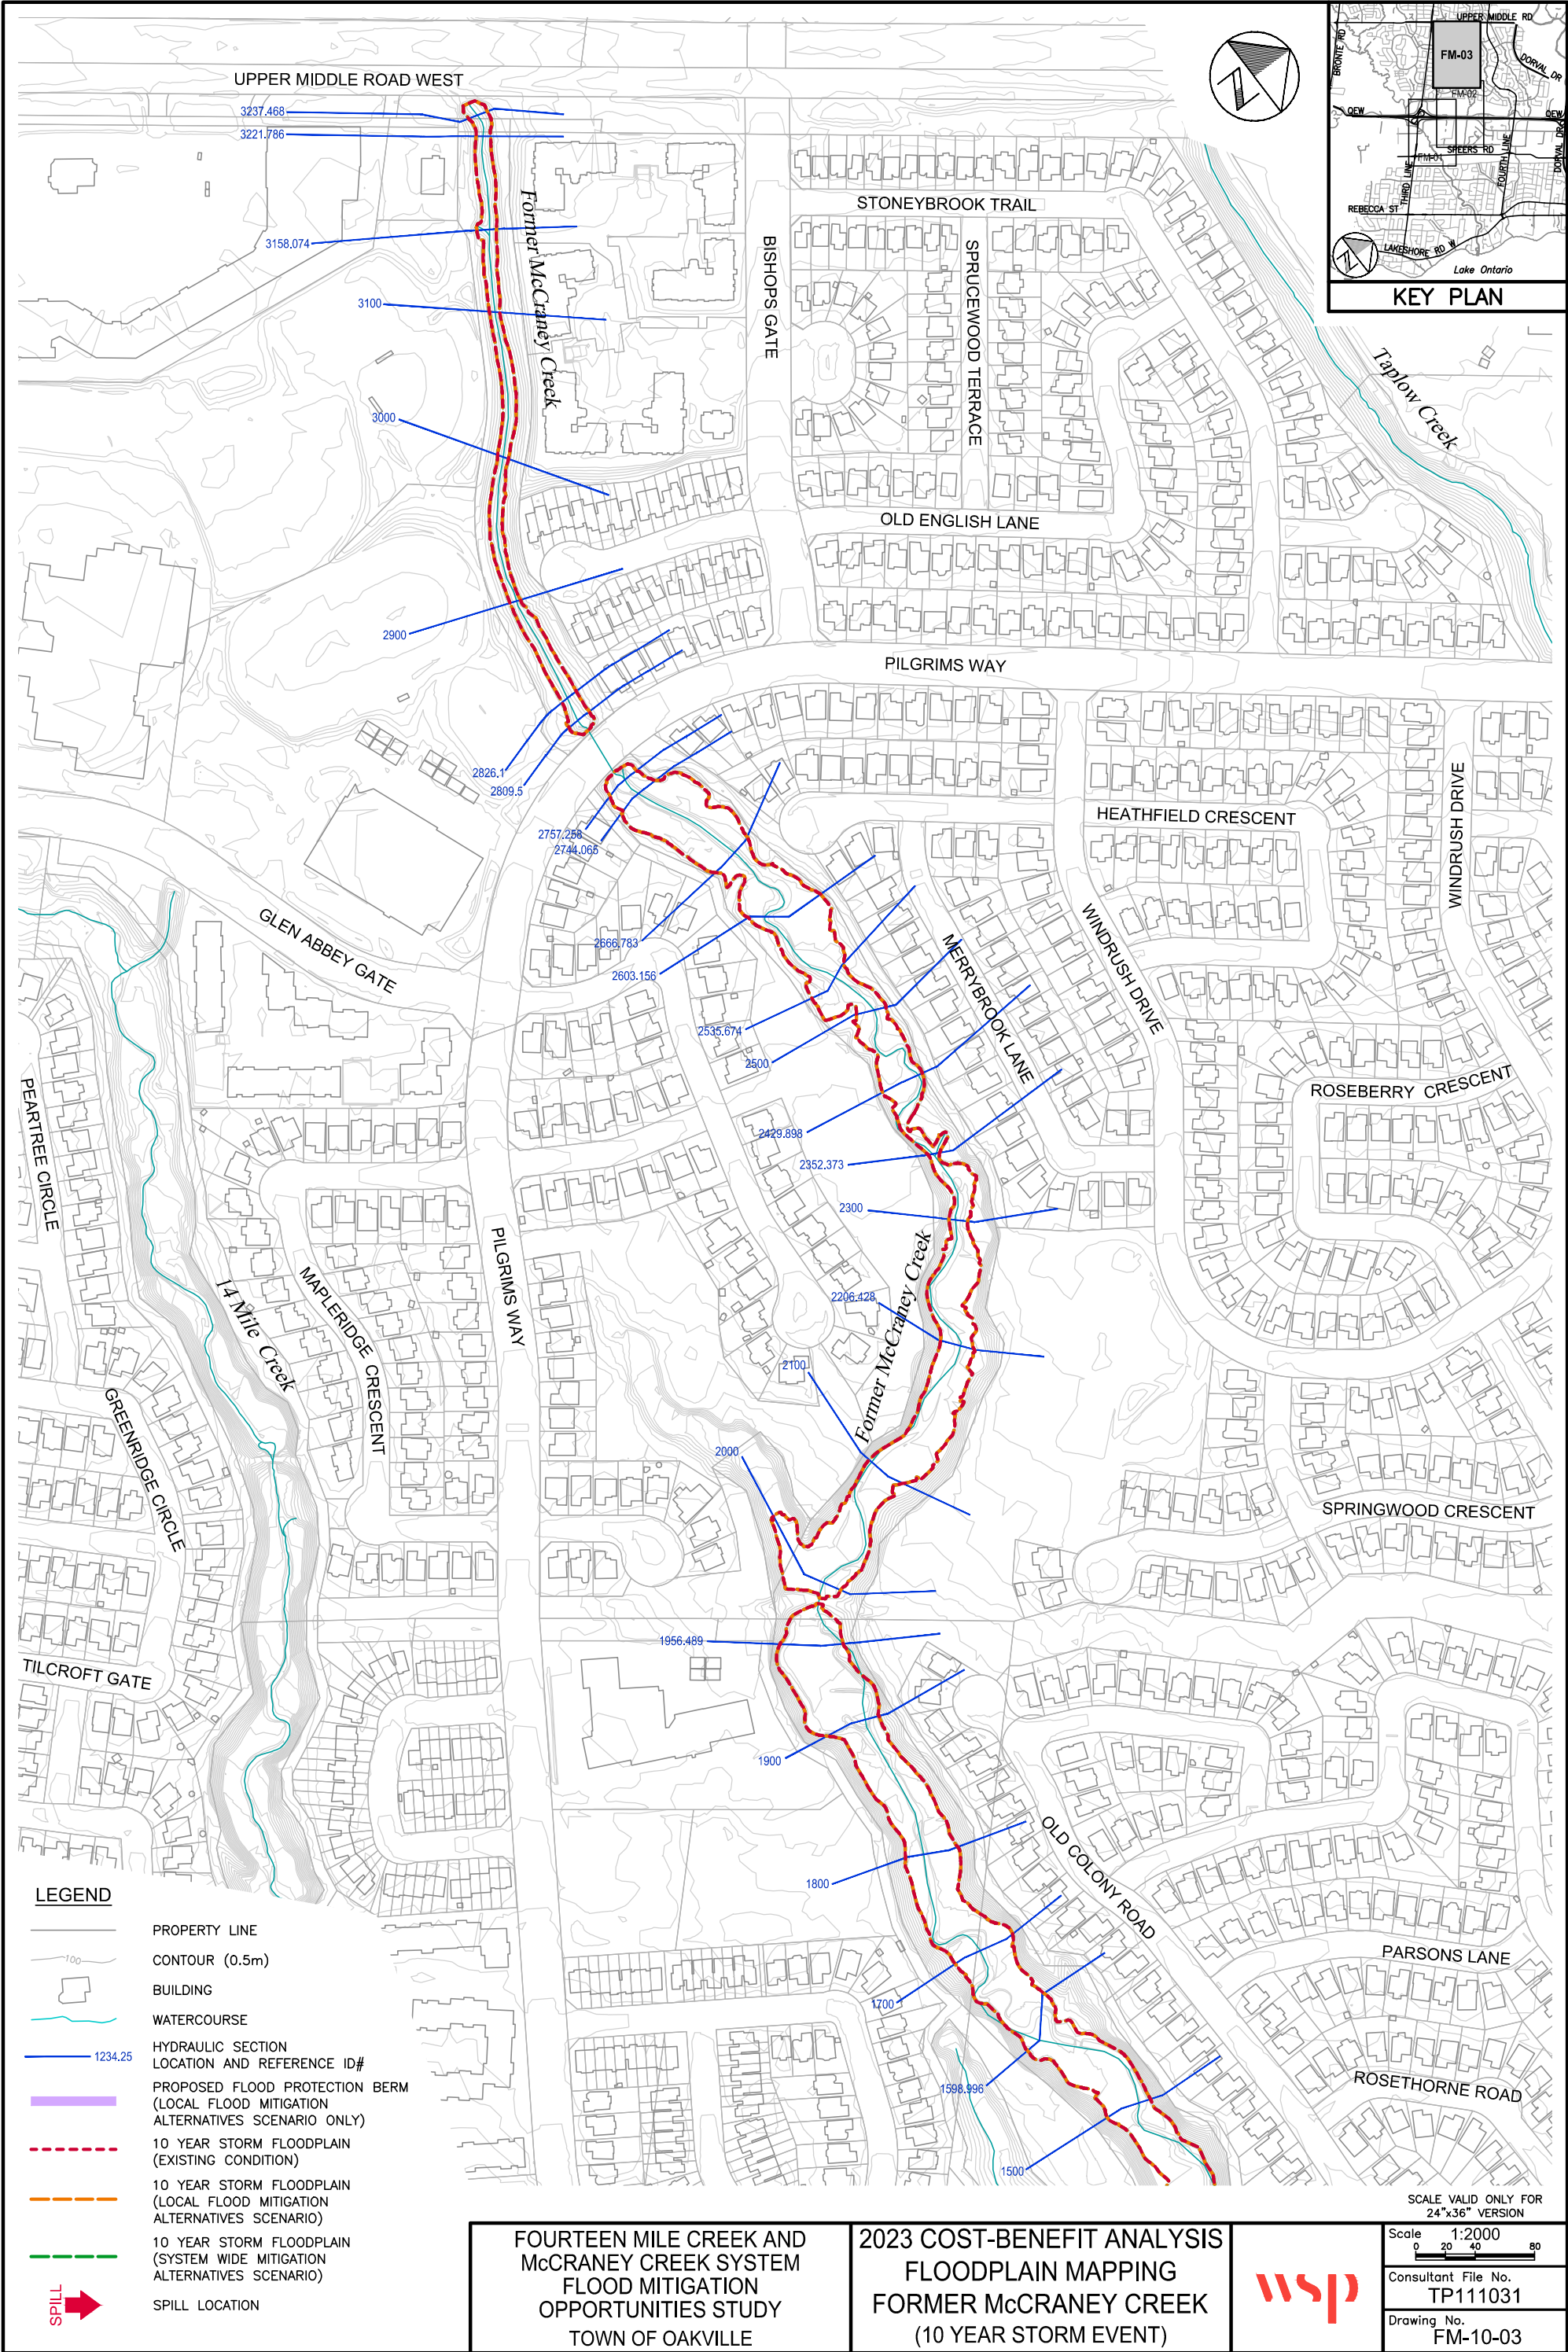



Path: D:\TP111031 - 14 Mile Creek\water\dwg\2023-11\DWG CBA2023-101R.dwg
wds_richard.bortolo
2023-11-06
Plotted By:
Last Saved: 2023-11-01
Last Saved: 2023-11-01

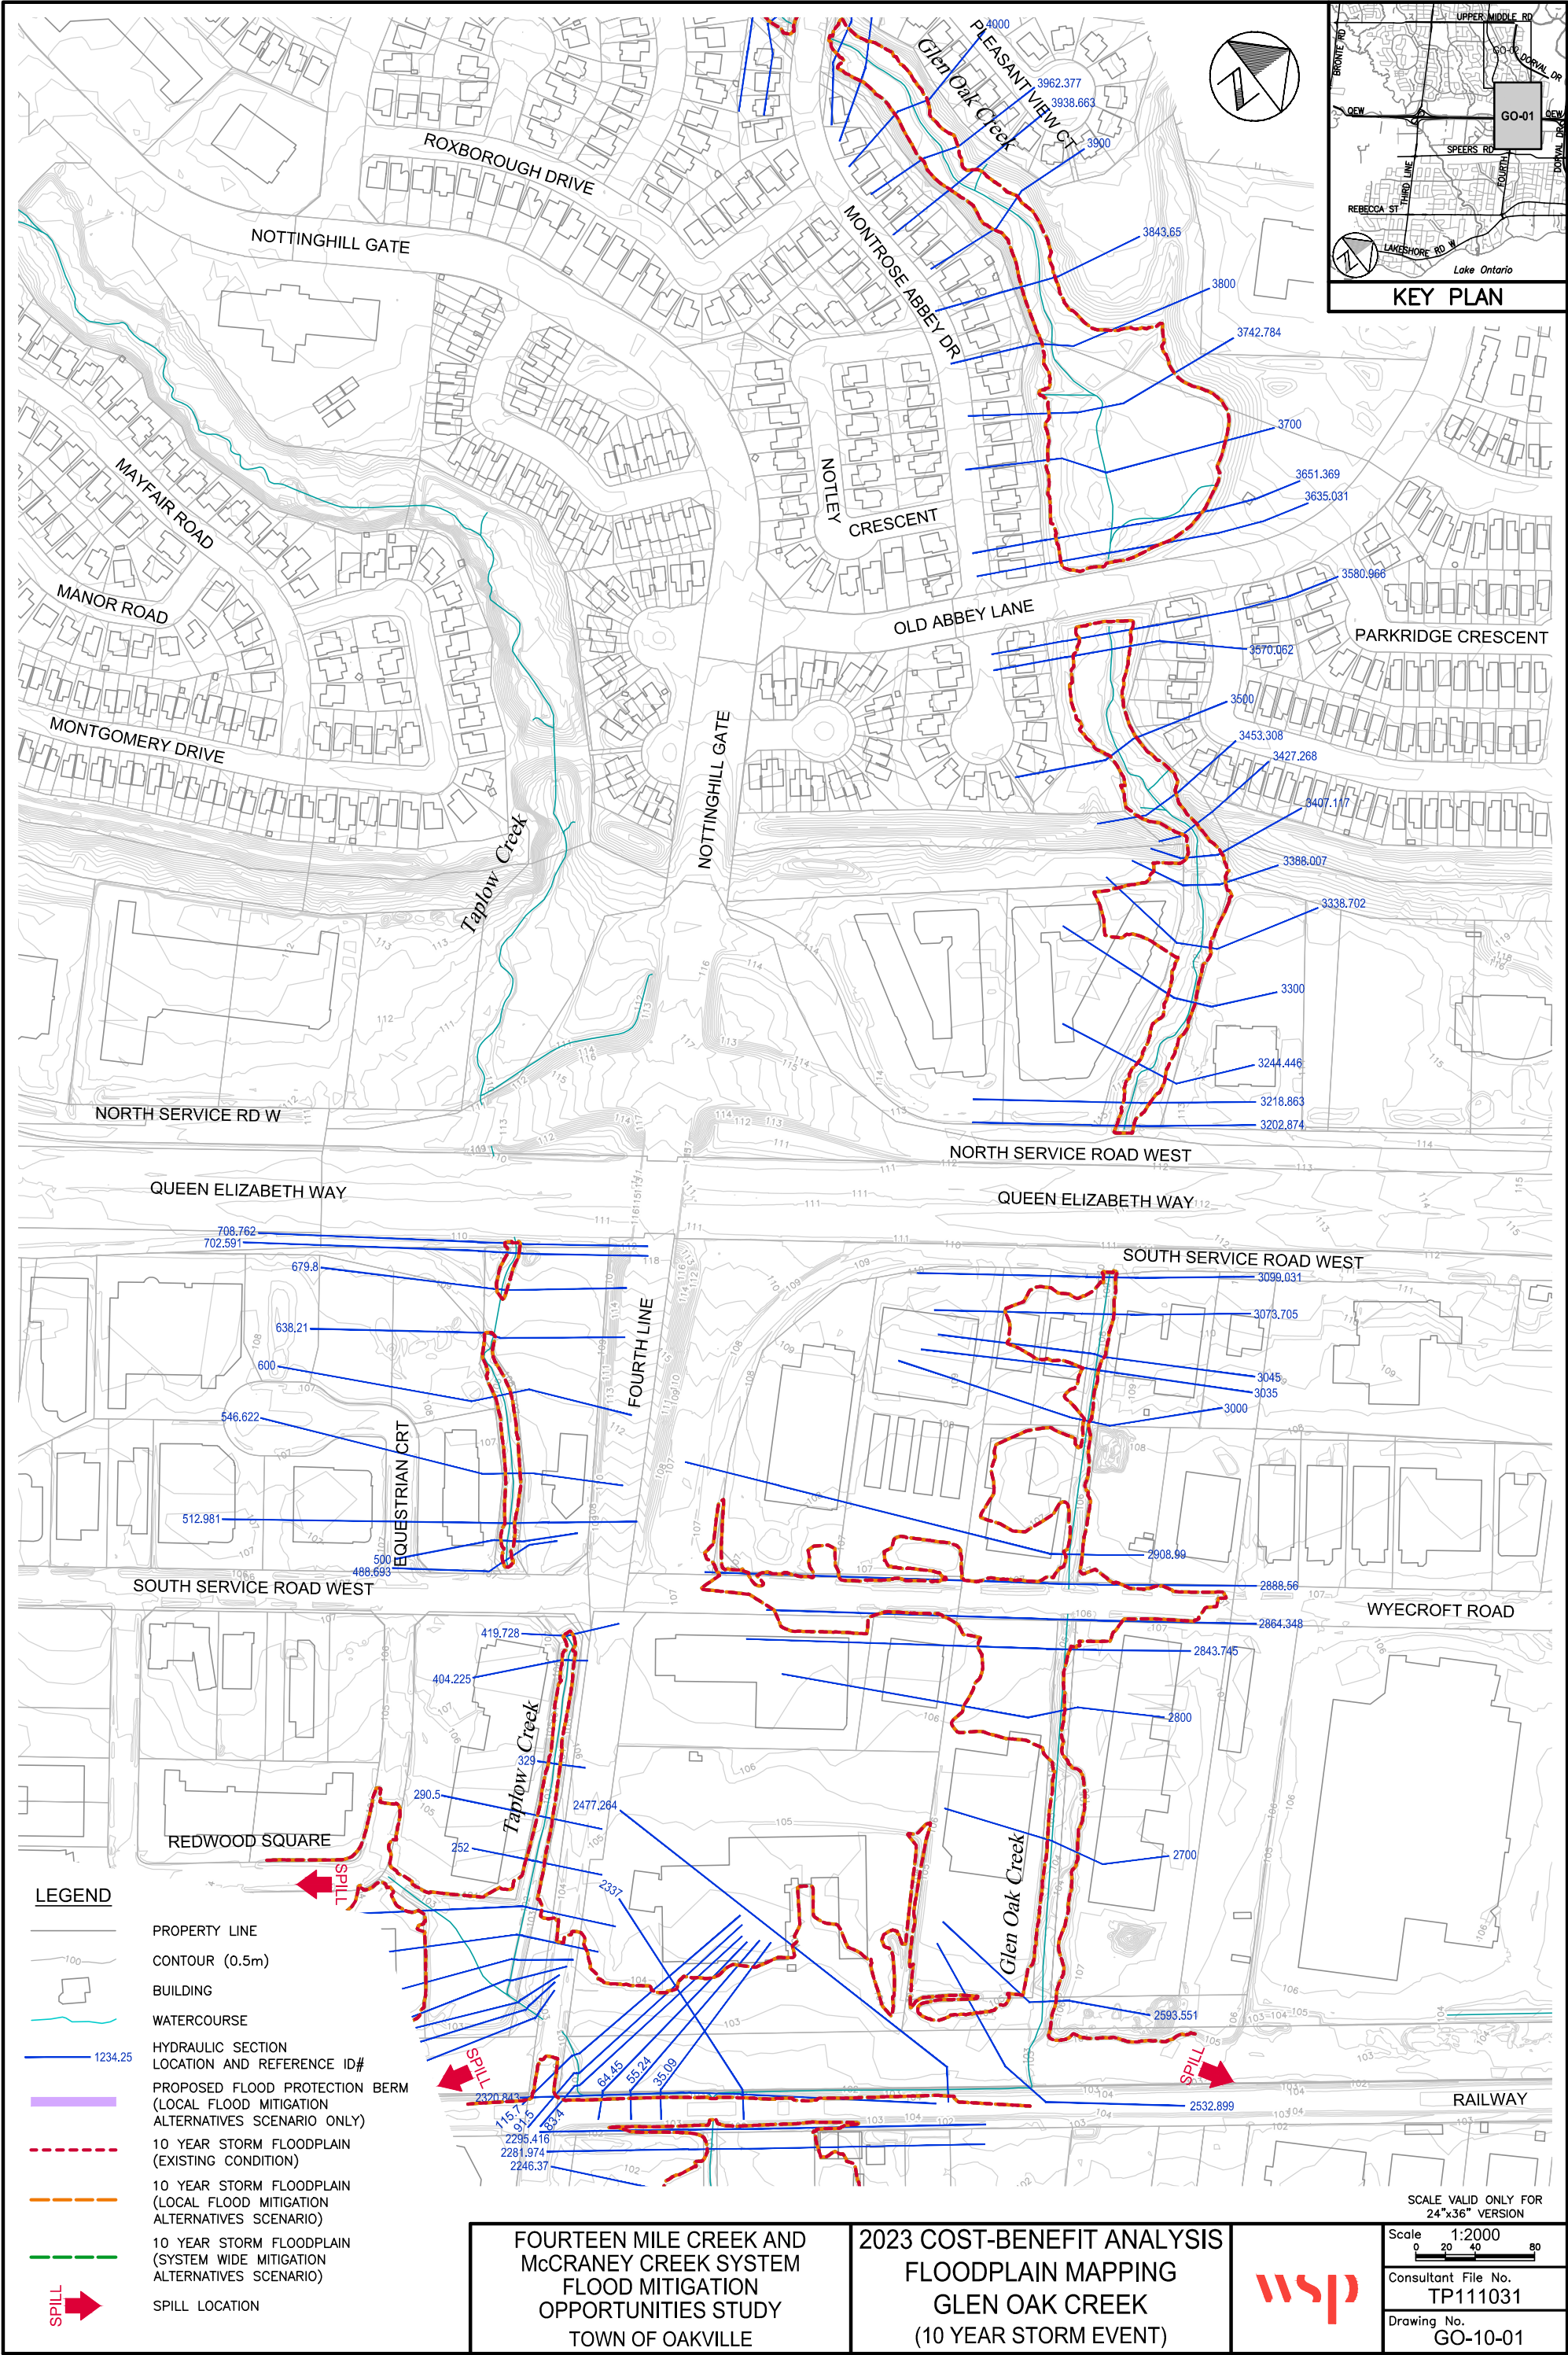

Path: D:\TP111031 - 14 Mile Creek\water\dwg\2023-11\DWG CBA2023-101R.dwg
wds_richard.bortolo
2023-11-06
Plotted By: wds_richard.bortolo
Last Saved: 2023-11-01

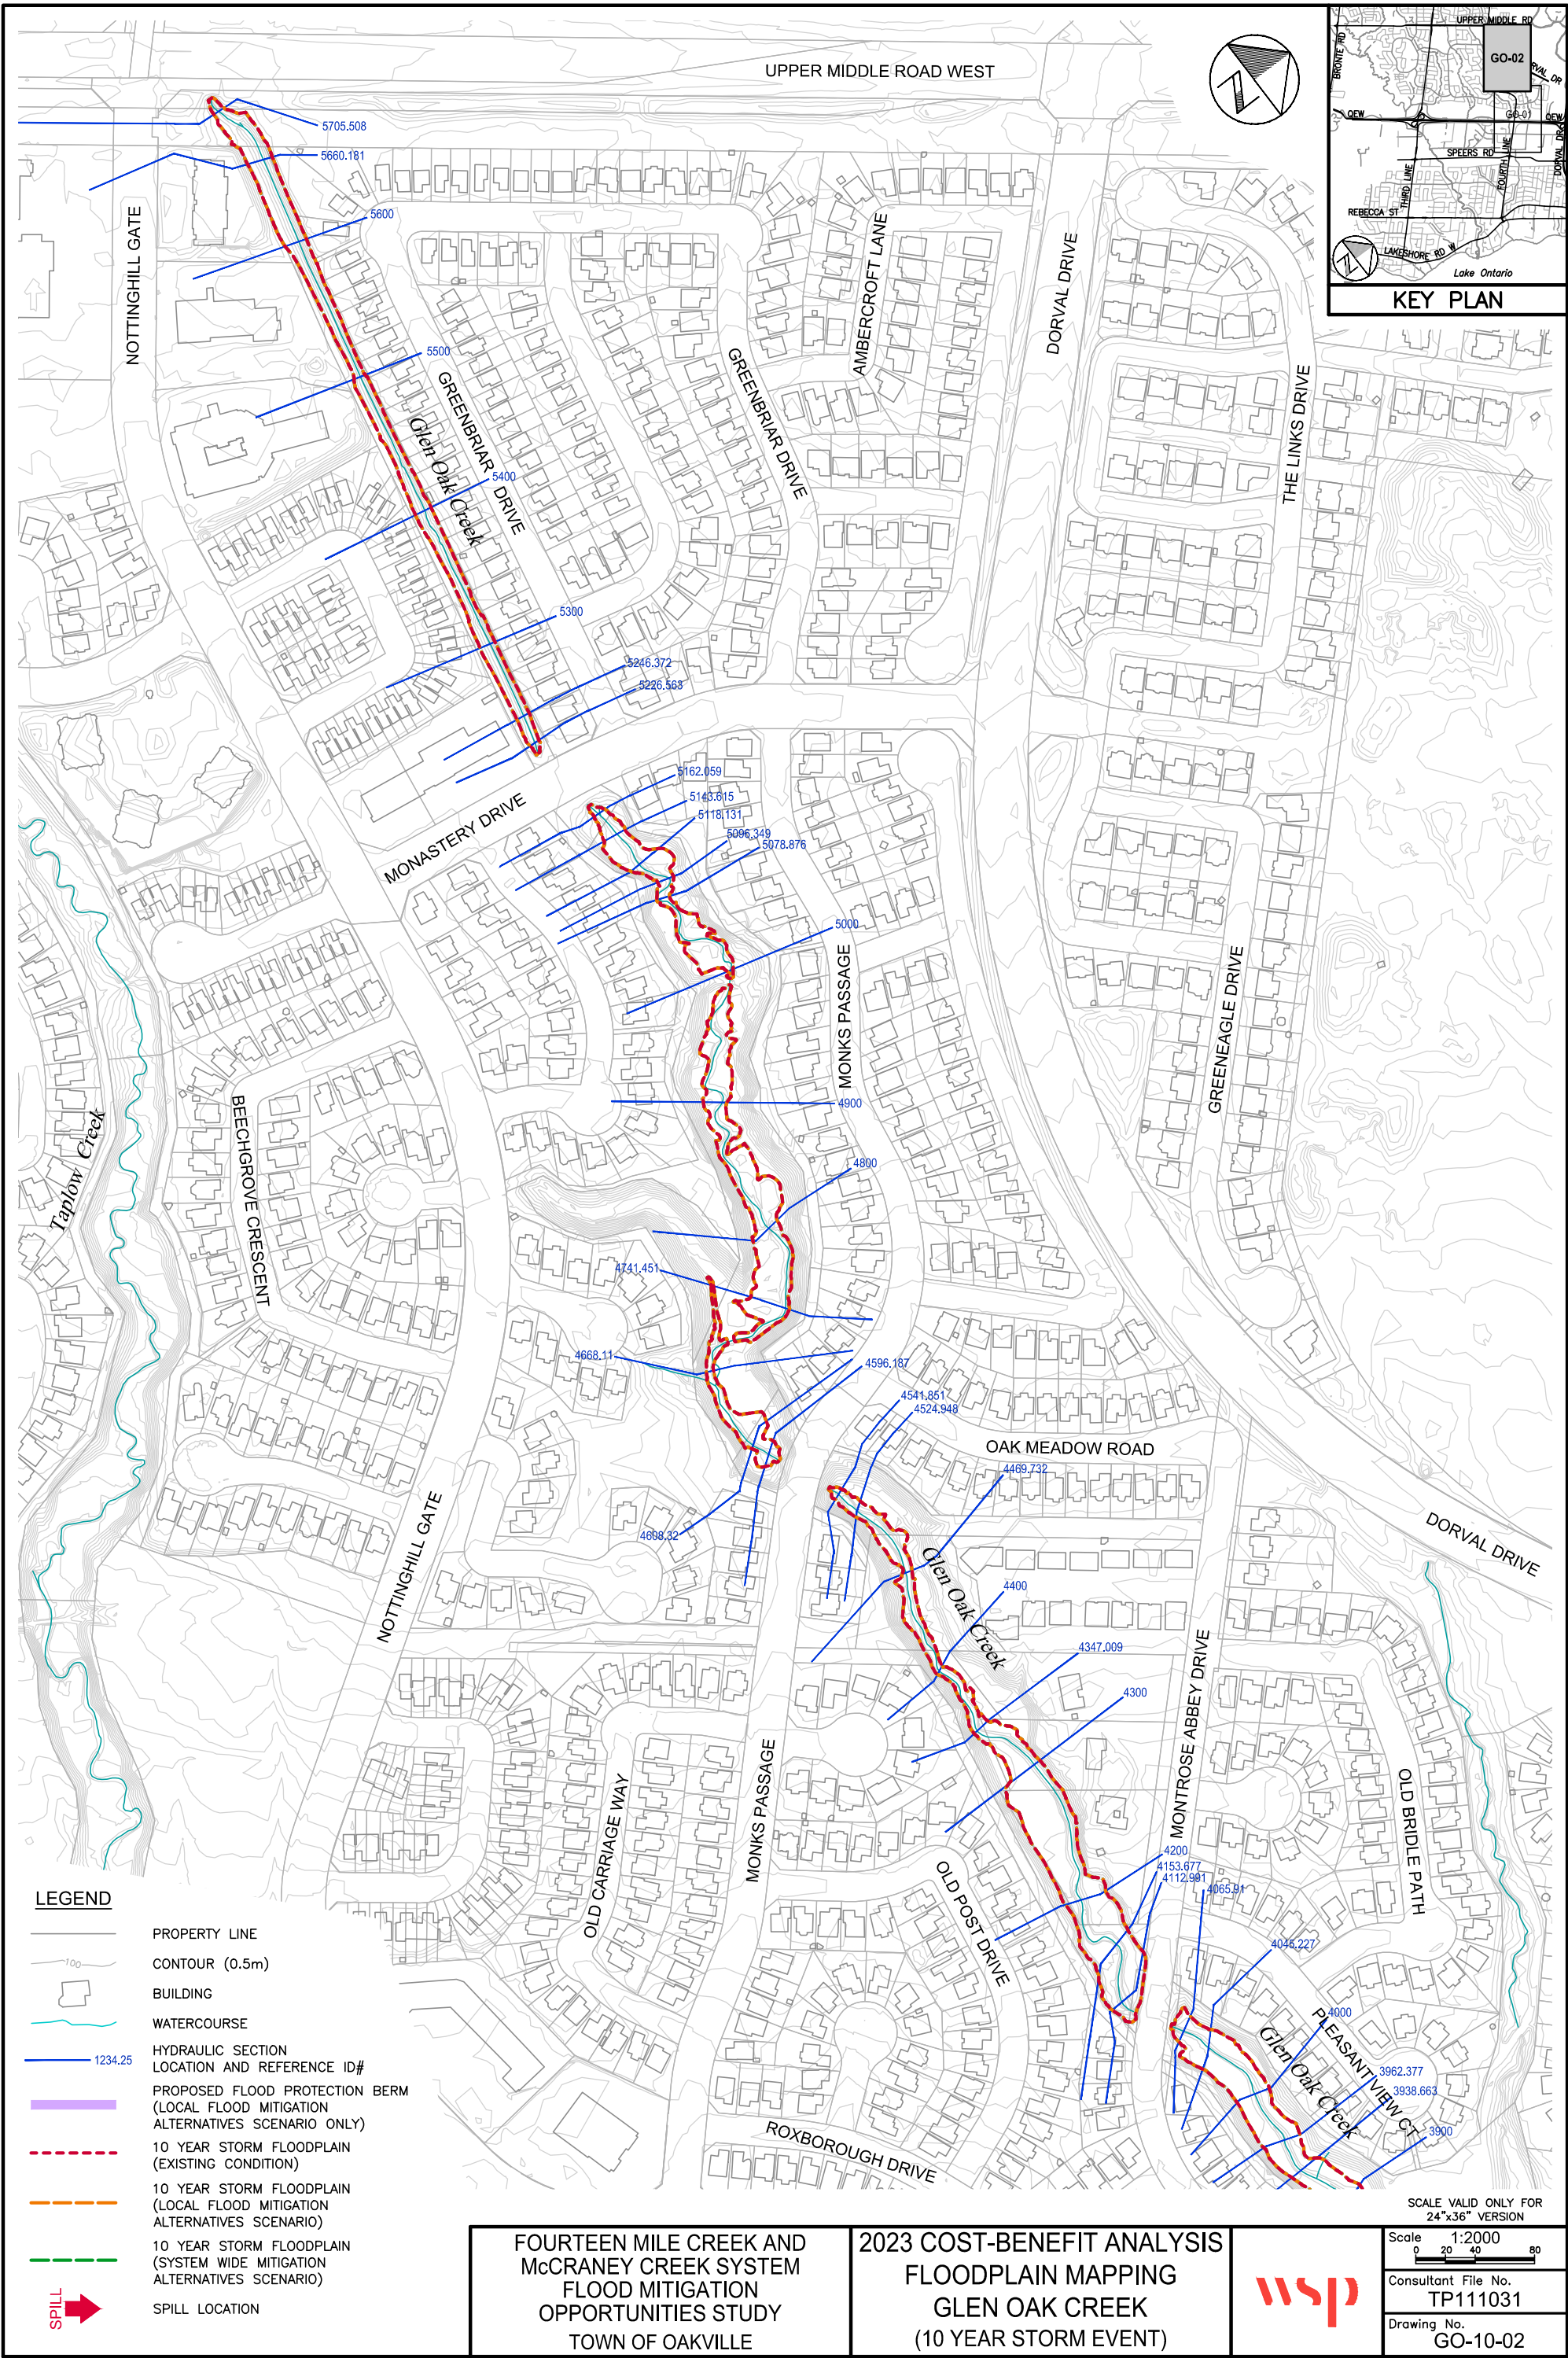

Path: D:\TP111031 - 14 Mile Creek\water\dwg\2023-11\DWG_CBA2023-101R.dwg
wds_richard.bortolo
Plotted By: 2023-11-06
Last Saved: 2023-11-01

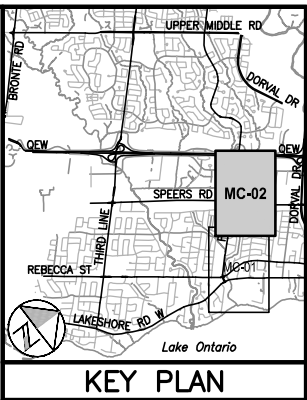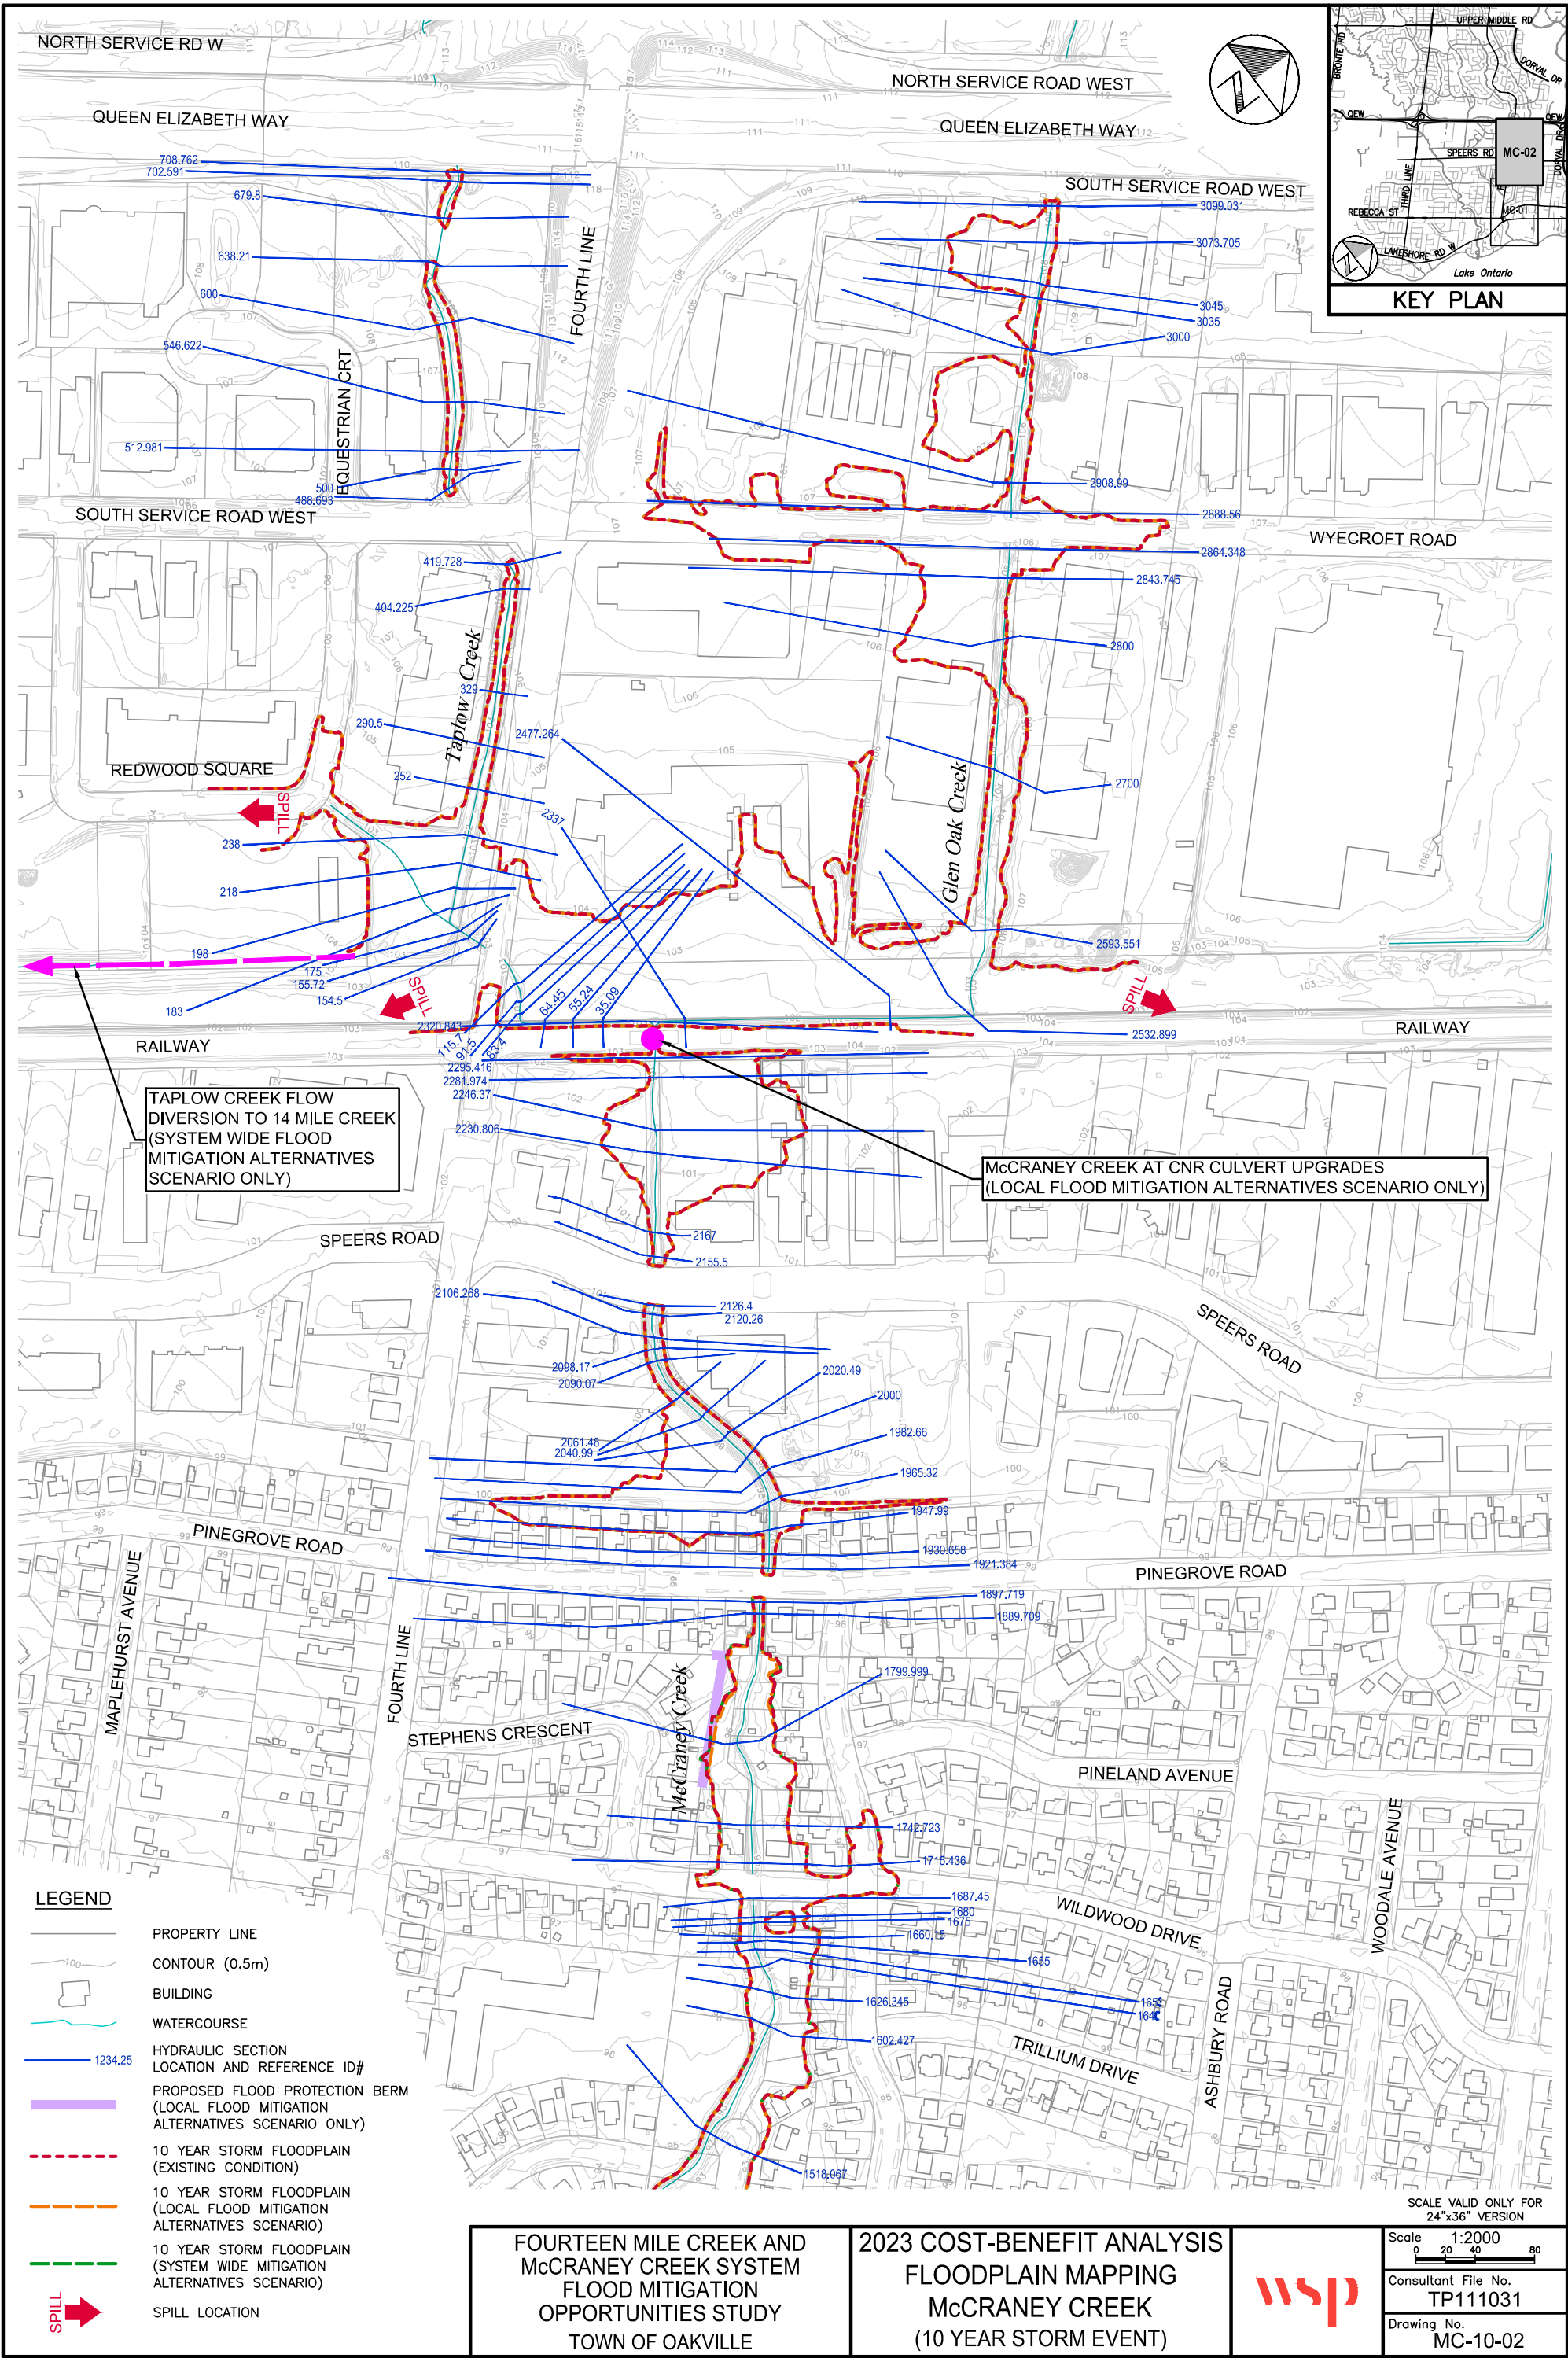

LEGEND

- PROPERTY LINE
- CONTOUR (0.5m)
- BUILDING
- WATERCOURSE
- HYDRAULIC SECTION LOCATION AND REFERENCE ID#
- PROPOSED FLOOD PROTECTION BERM (LOCAL FLOOD MITIGATION ALTERNATIVES SCENARIO ONLY)
- 10 YEAR STORM FLOODPLAIN (EXISTING CONDITION)
- 10 YEAR STORM FLOODPLAIN (LOCAL FLOOD MITIGATION ALTERNATIVES SCENARIO)
- 10 YEAR STORM FLOODPLAIN (SYSTEM WIDE MITIGATION ALTERNATIVES SCENARIO)
- SPILL LOCATION

FOURTEEN MILE CREEK AND
McCRANEY CREEK SYSTEM
FLOOD MITIGATION
OPPORTUNITIES STUDY
TOWN OF OAKVILLE

2023 COST-BENEFIT ANALYSIS
FLOODPLAIN MAPPING
McCRANEY CREEK
(10 YEAR STORM EVENT)




SCALE VALID ONLY FOR
24"x36" VERSION

Scale 1:2000
0 20 40 80



Consultant File No.
TP111031

Drawing No.
MC-10-02

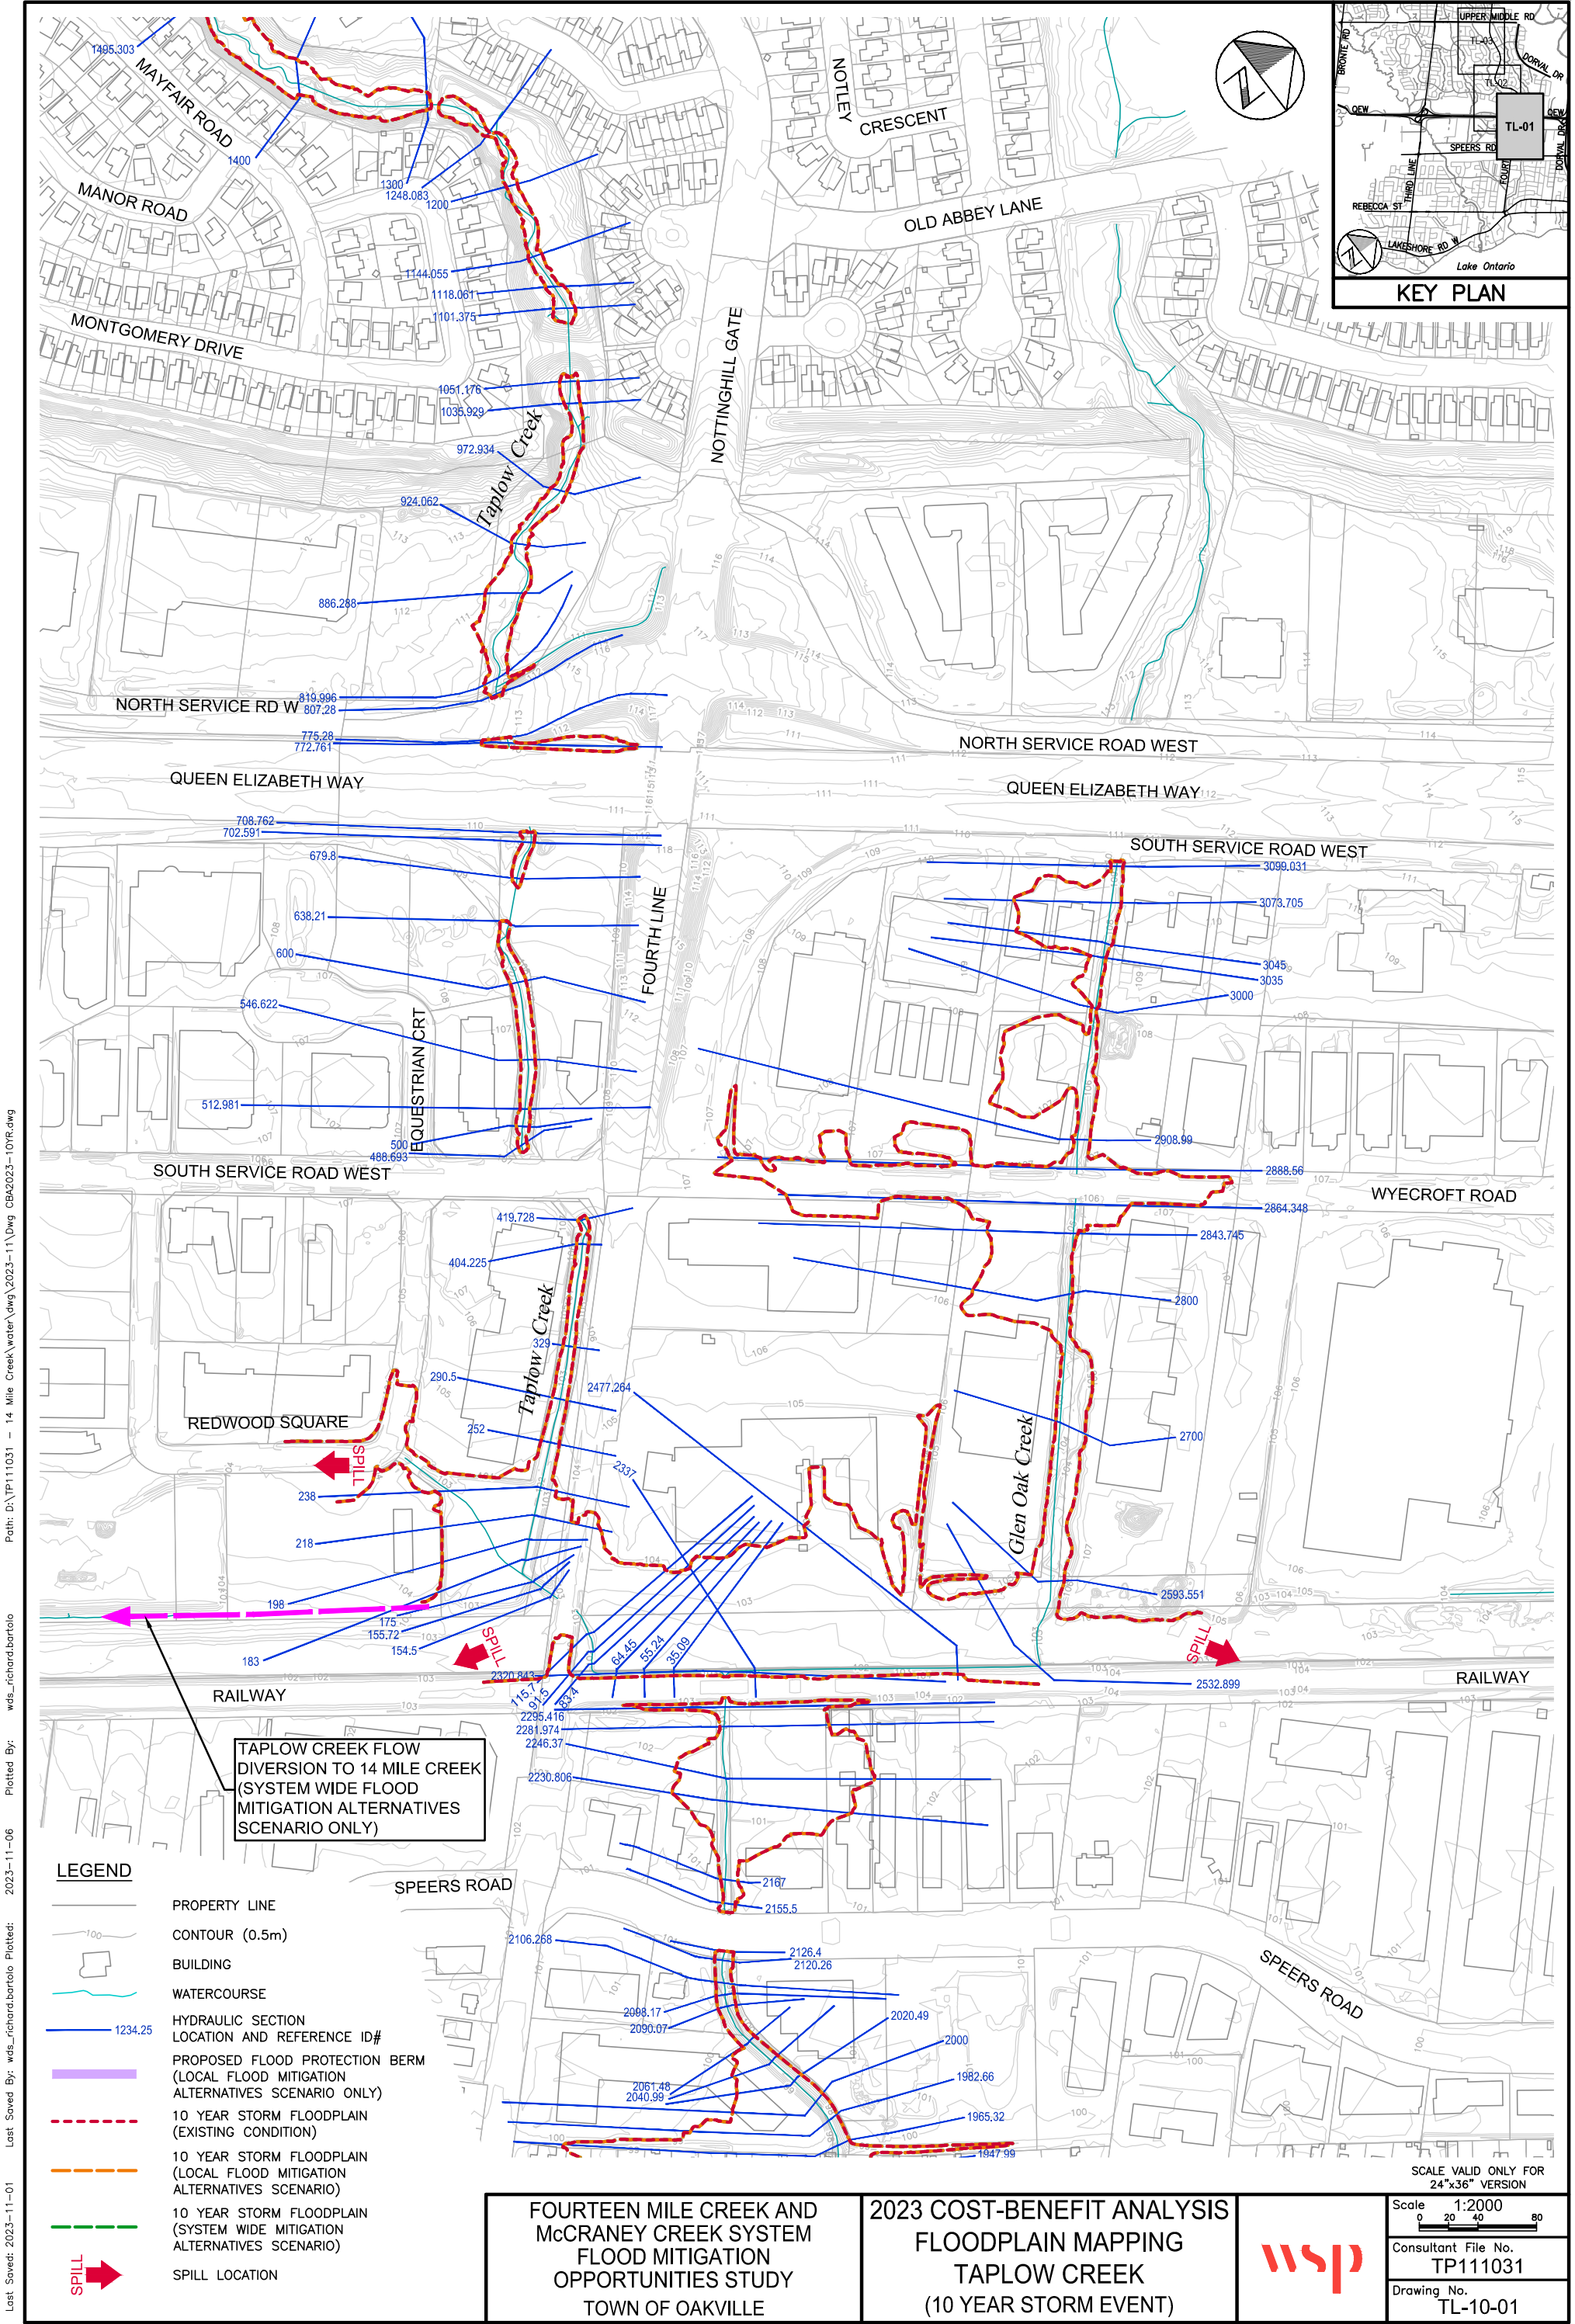

Path: D:\TP111031 - 14 Mile Creek\water\dwg\2023-11\DWG CBA2023-101R.dwg
wds_richard.bortolo
Plotted By: 2023-11-06
Last Saved: 2023-11-01
Last Saved: 2023-11-01

Path: D:\TP111031 - 14 Mile Creek\water\dwg\2023-11\Draw CBA2023-101R.dwg
wds_richard.bortolo
Plotted By: 2023-11-06
Last Saved By: wds_richard.bortolo
Plotted: 2023-11-01
Last Saved: 2023-11-01

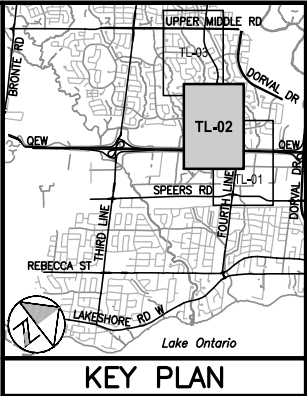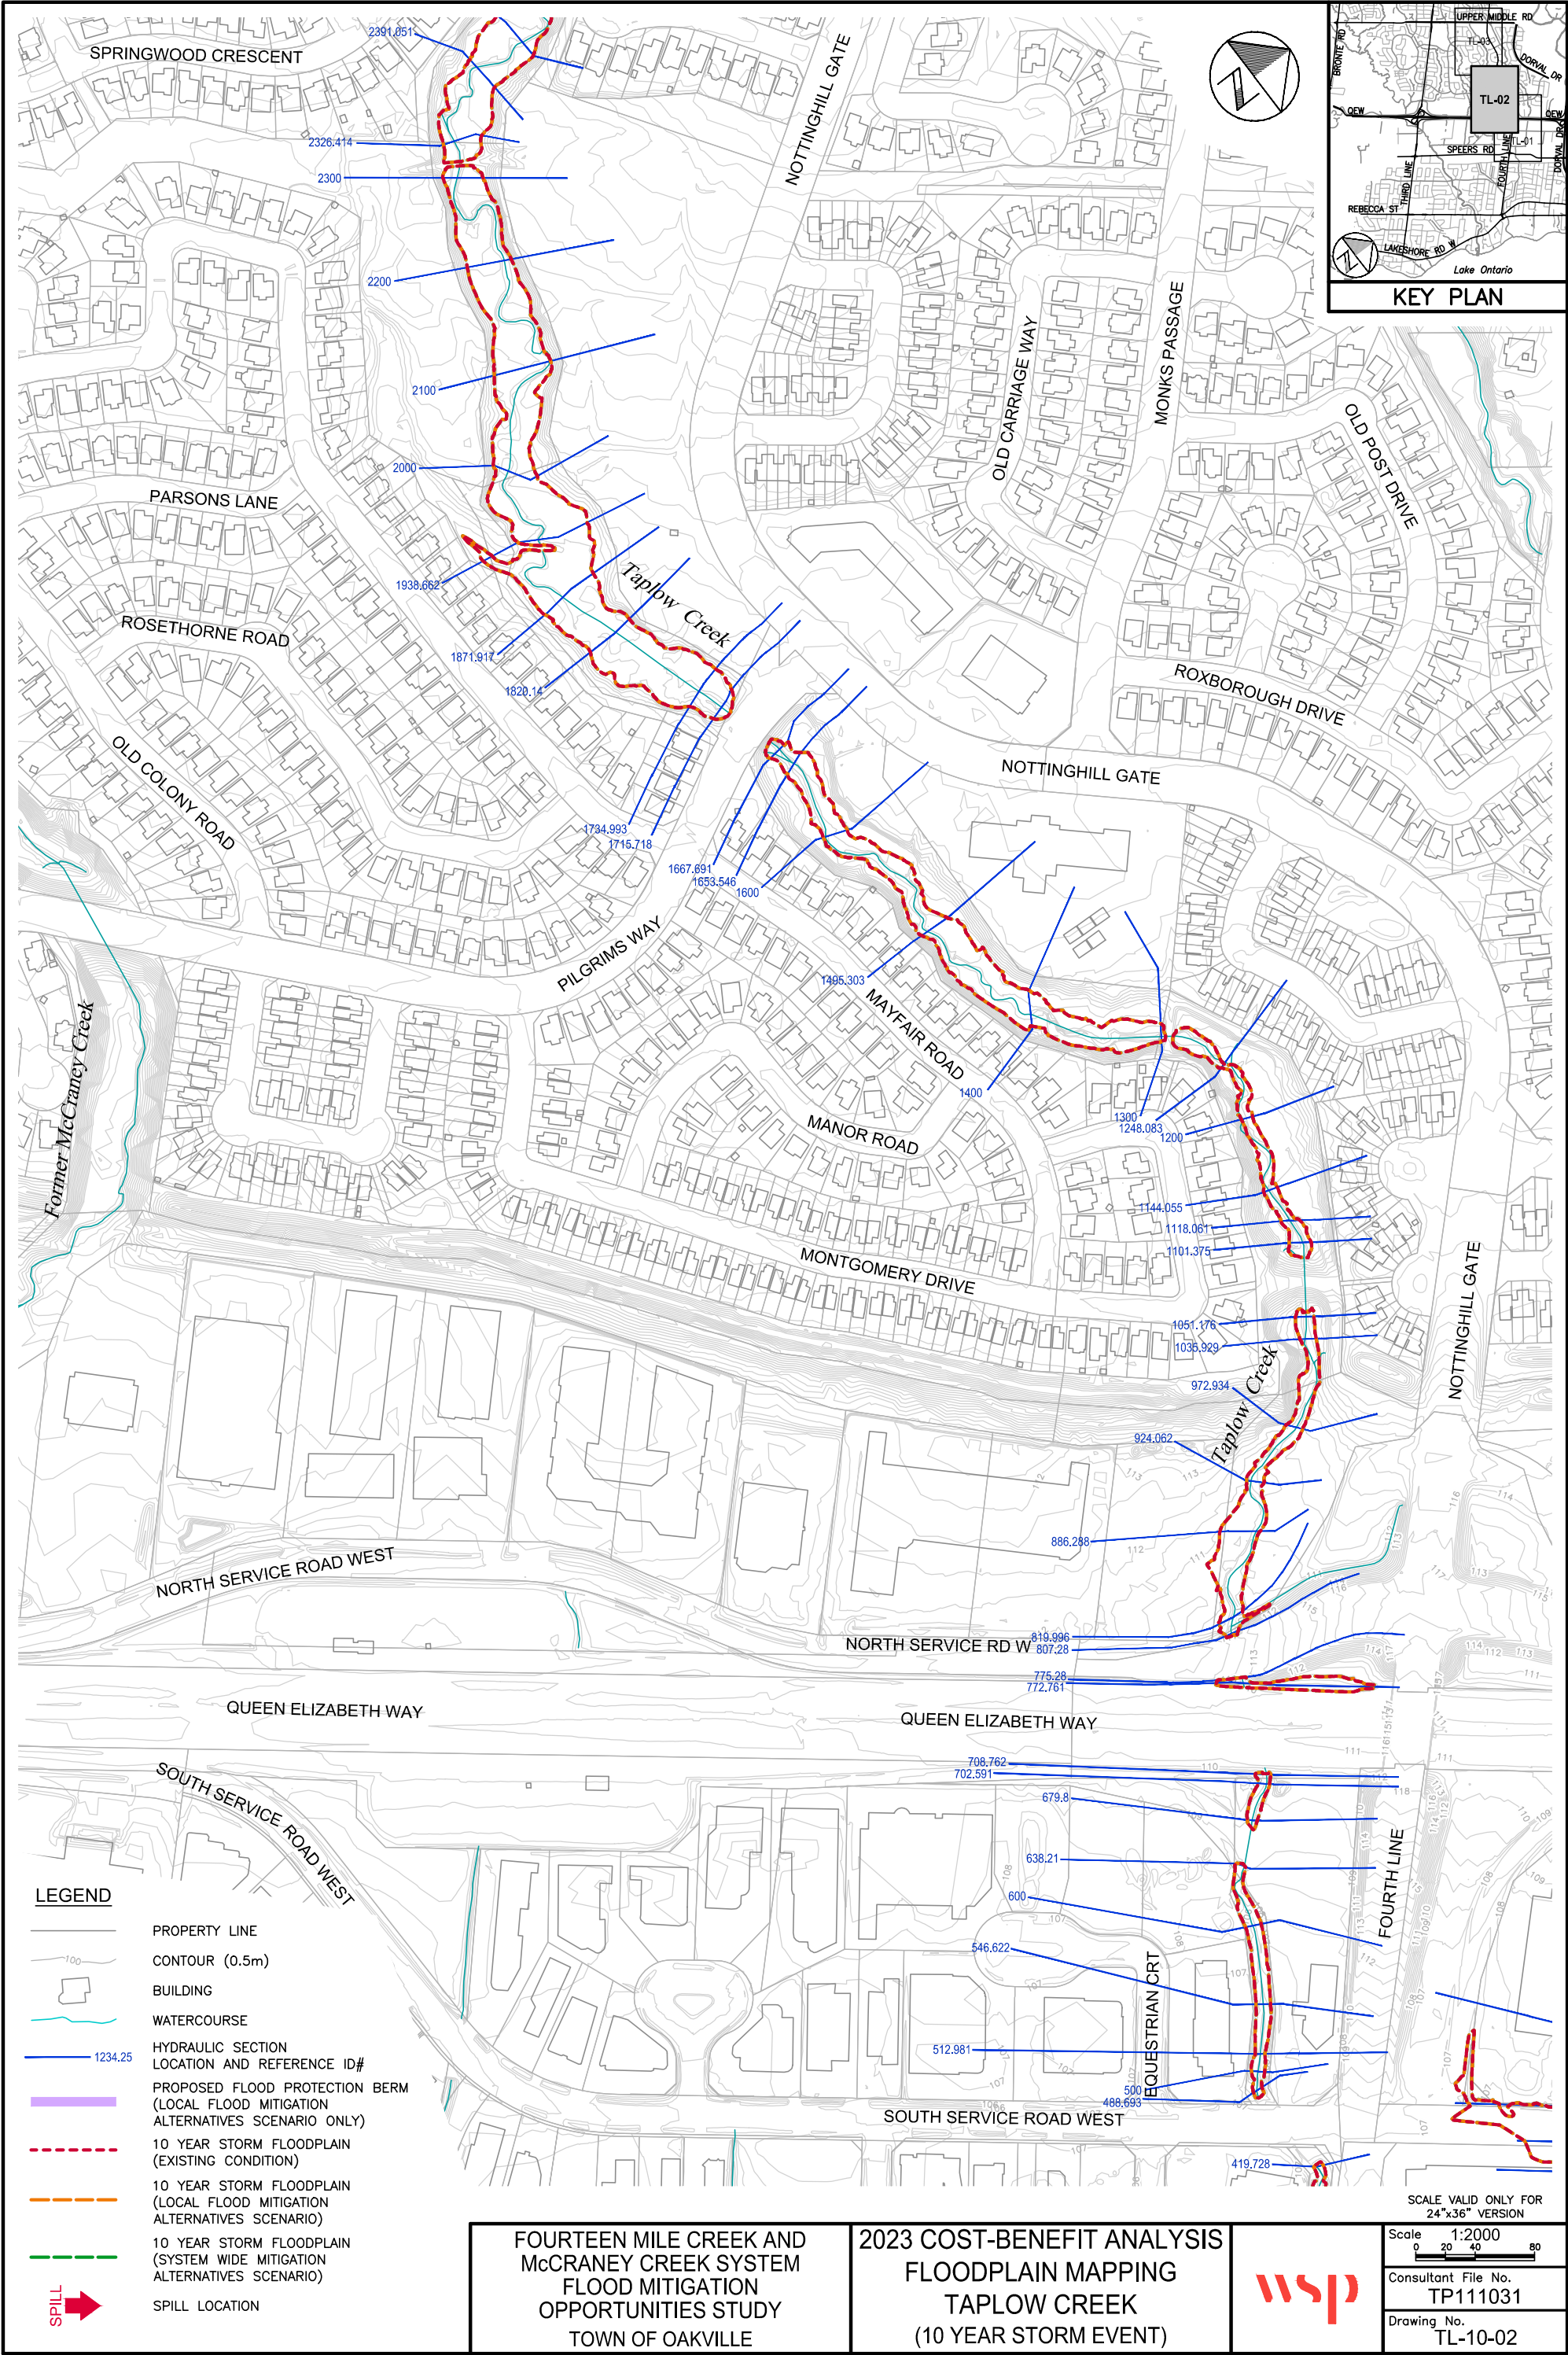

LEGEND

- PROPERTY LINE
- CONTOUR (0.5m)
- BUILDING
- WATERCOURSE
- HYDRAULIC SECTION LOCATION AND REFERENCE ID#
- PROPOSED FLOOD PROTECTION BERM (LOCAL FLOOD MITIGATION ALTERNATIVES SCENARIO ONLY)
- 10 YEAR STORM FLOODPLAIN (EXISTING CONDITION)
- 10 YEAR STORM FLOODPLAIN (LOCAL FLOOD MITIGATION ALTERNATIVES SCENARIO)
- 10 YEAR STORM FLOODPLAIN (SYSTEM WIDE MITIGATION ALTERNATIVES SCENARIO)
- SPILL LOCATION

FOURTEEN MILE CREEK AND
McCRANEY CREEK SYSTEM
FLOOD MITIGATION
OPPORTUNITIES STUDY
TOWN OF OAKVILLE

2023 COST-BENEFIT ANALYSIS
FLOODPLAIN MAPPING
TAPLOW CREEK
(10 YEAR STORM EVENT)




SCALE VALID ONLY FOR
24"x36" VERSION

Scale 1:2000
0 20 40 80

Consultant File No.
TP111031

Drawing No.
TL-10-02

Path: D:\TP111031 - 14 Mile Creek\water\dwg\2023-11\DWG CBA2023-101R.dwg
wds_richard.bortolo
2023-11-06
Plotted By:
Last Saved: 2023-11-01

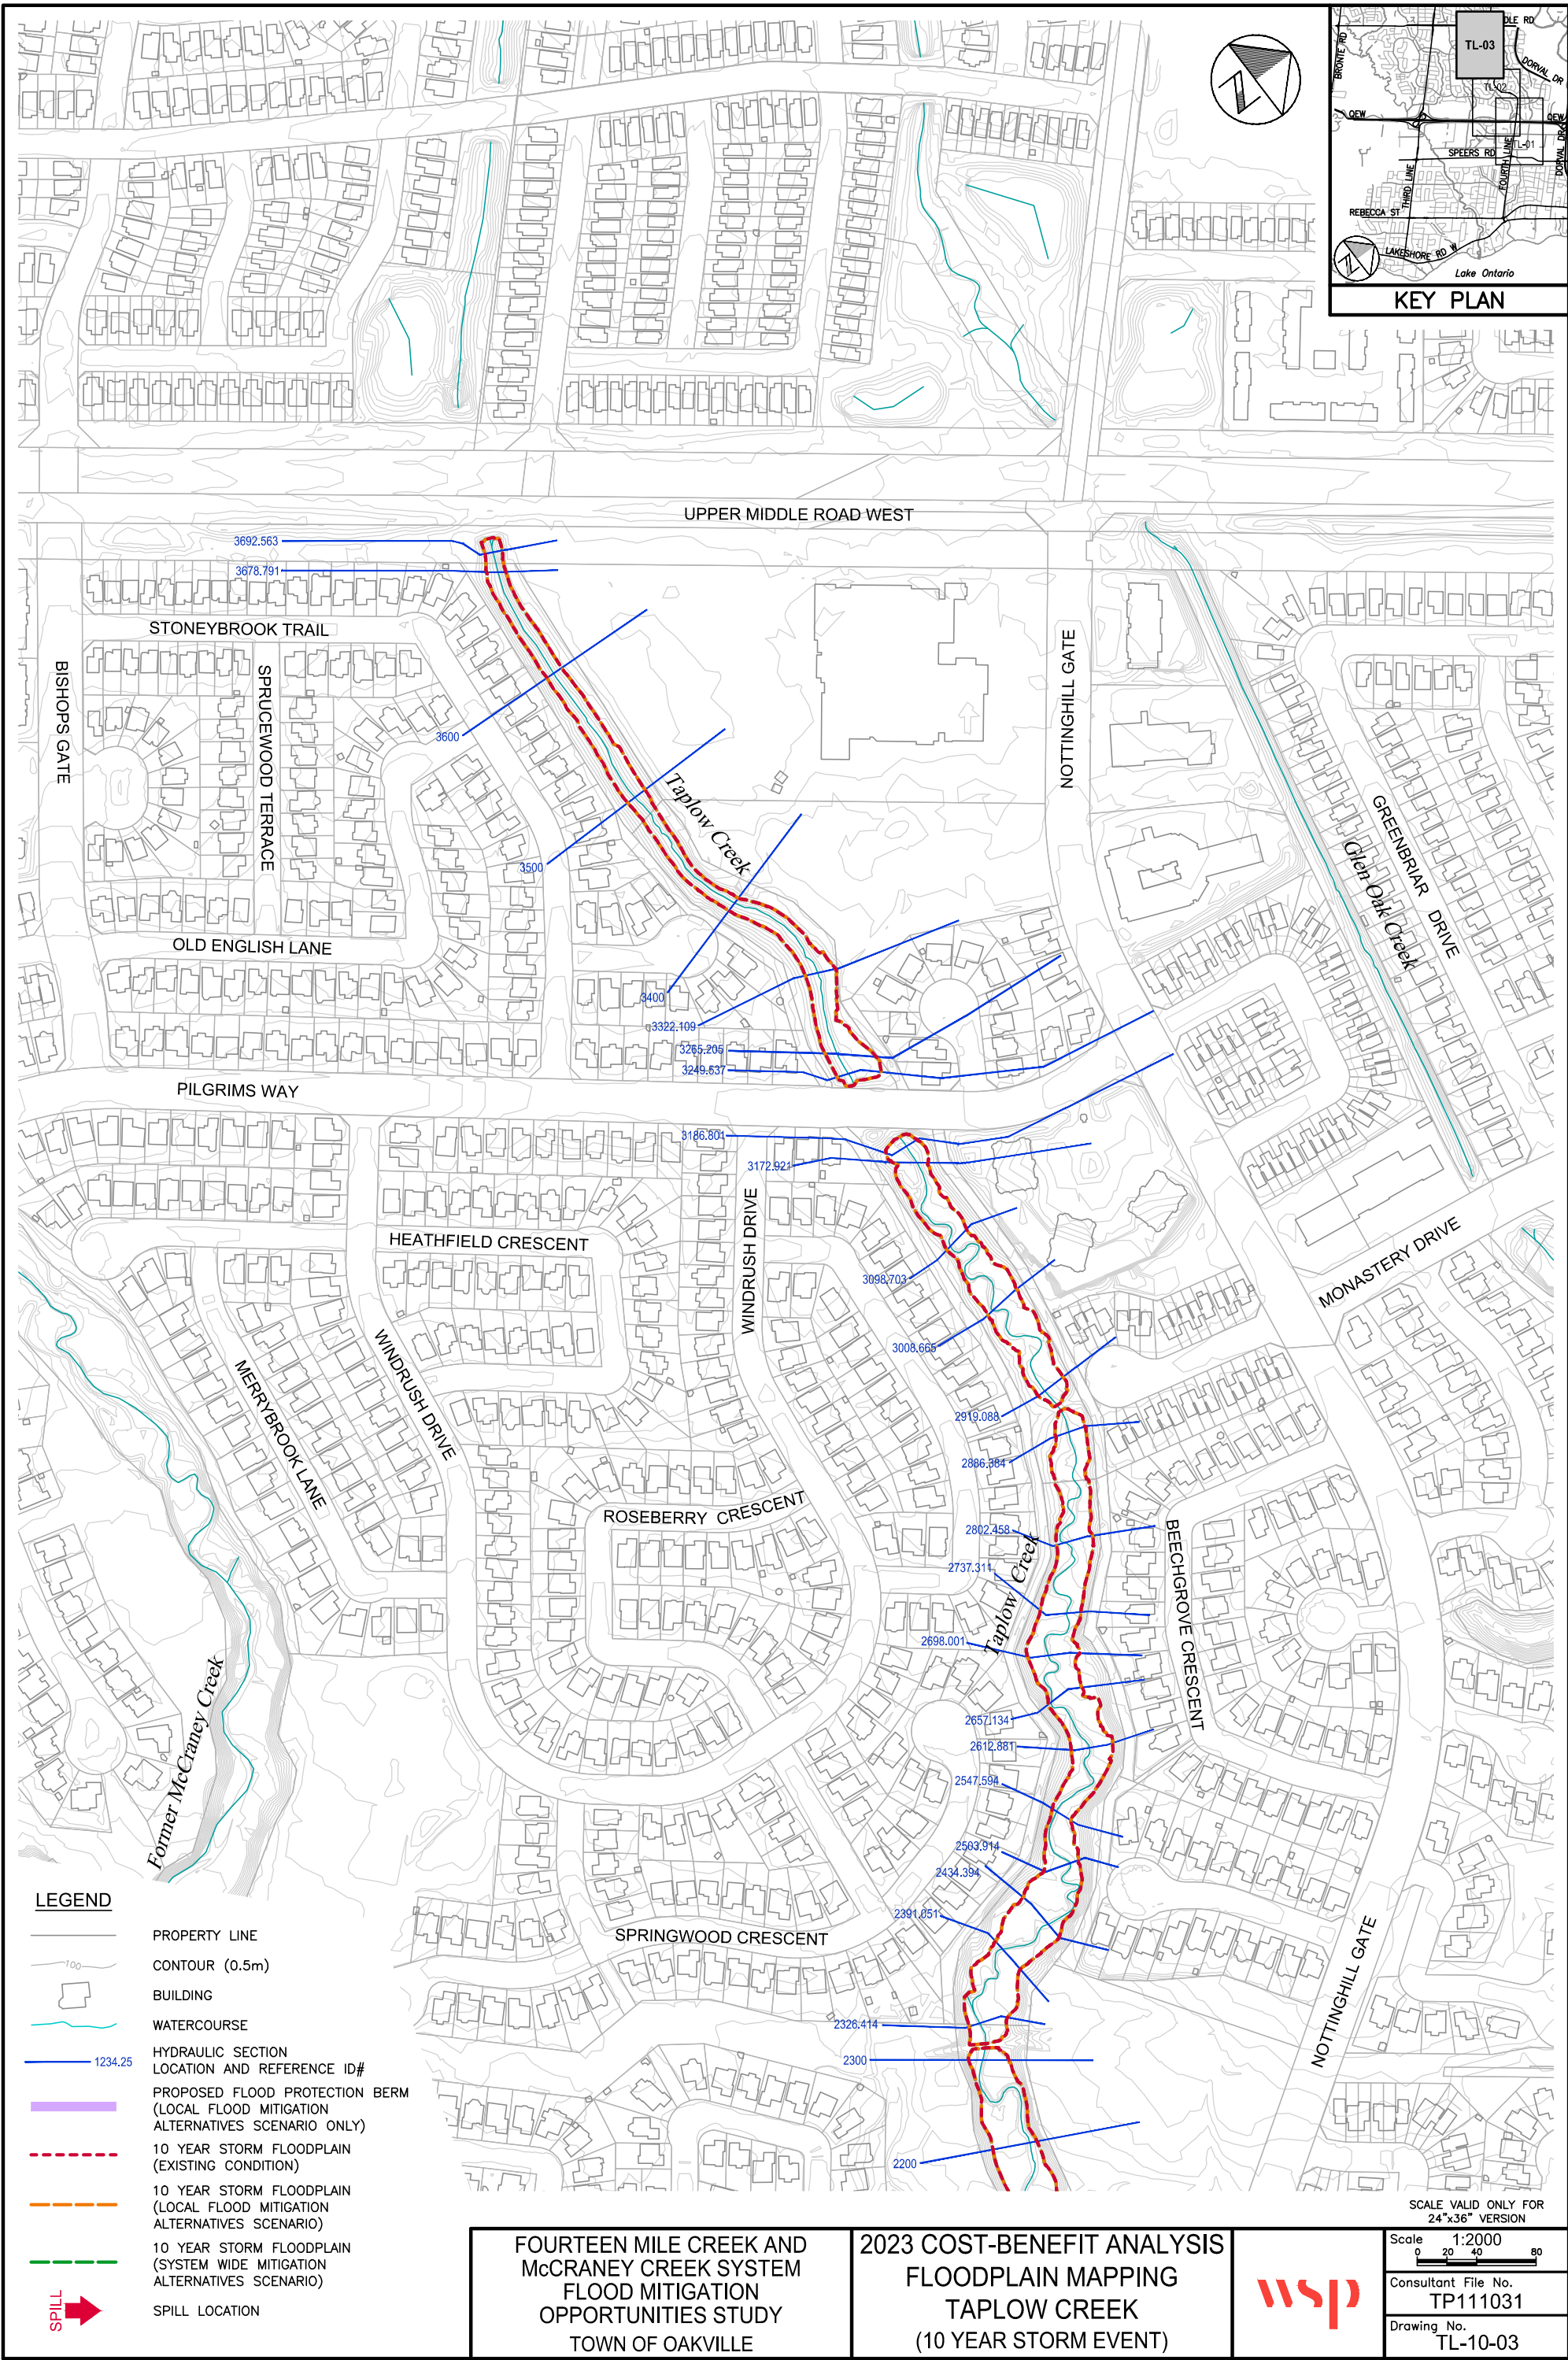

LEGEND

- PROPERTY LINE
- CONTOUR (0.5m)
- BUILDING
- WATERCOURSE
- HYDRAULIC SECTION LOCATION AND REFERENCE ID#
- PROPOSED FLOOD PROTECTION BERM (LOCAL FLOOD MITIGATION ALTERNATIVES SCENARIO ONLY)
- 10 YEAR STORM FLOODPLAIN (EXISTING CONDITION)
- 10 YEAR STORM FLOODPLAIN (LOCAL FLOOD MITIGATION ALTERNATIVES SCENARIO)
- 10 YEAR STORM FLOODPLAIN (SYSTEM WIDE MITIGATION ALTERNATIVES SCENARIO)
- SPILL LOCATION

FOURTEEN MILE CREEK AND
McCRANEY CREEK SYSTEM
FLOOD MITIGATION
OPPORTUNITIES STUDY
TOWN OF OAKVILLE

2023 COST-BENEFIT ANALYSIS
FLOODPLAIN MAPPING
TAPLOW CREEK
(10 YEAR STORM EVENT)




SCALE VALID ONLY FOR
24"x36" VERSION

Scale 1:2000
0 20 40 80


Consultant File No.
TP111031

Drawing No.
TL-10-03


Path: D:\TP111031 - 14 Mile Creek\water\dwg\2023-11\DWG CBA2023-1001R.dwg
wds_richard.bortolo
Plotted By: 2023-11-06
Last Saved: 2023-11-06
Last Saved: 2023-11-06

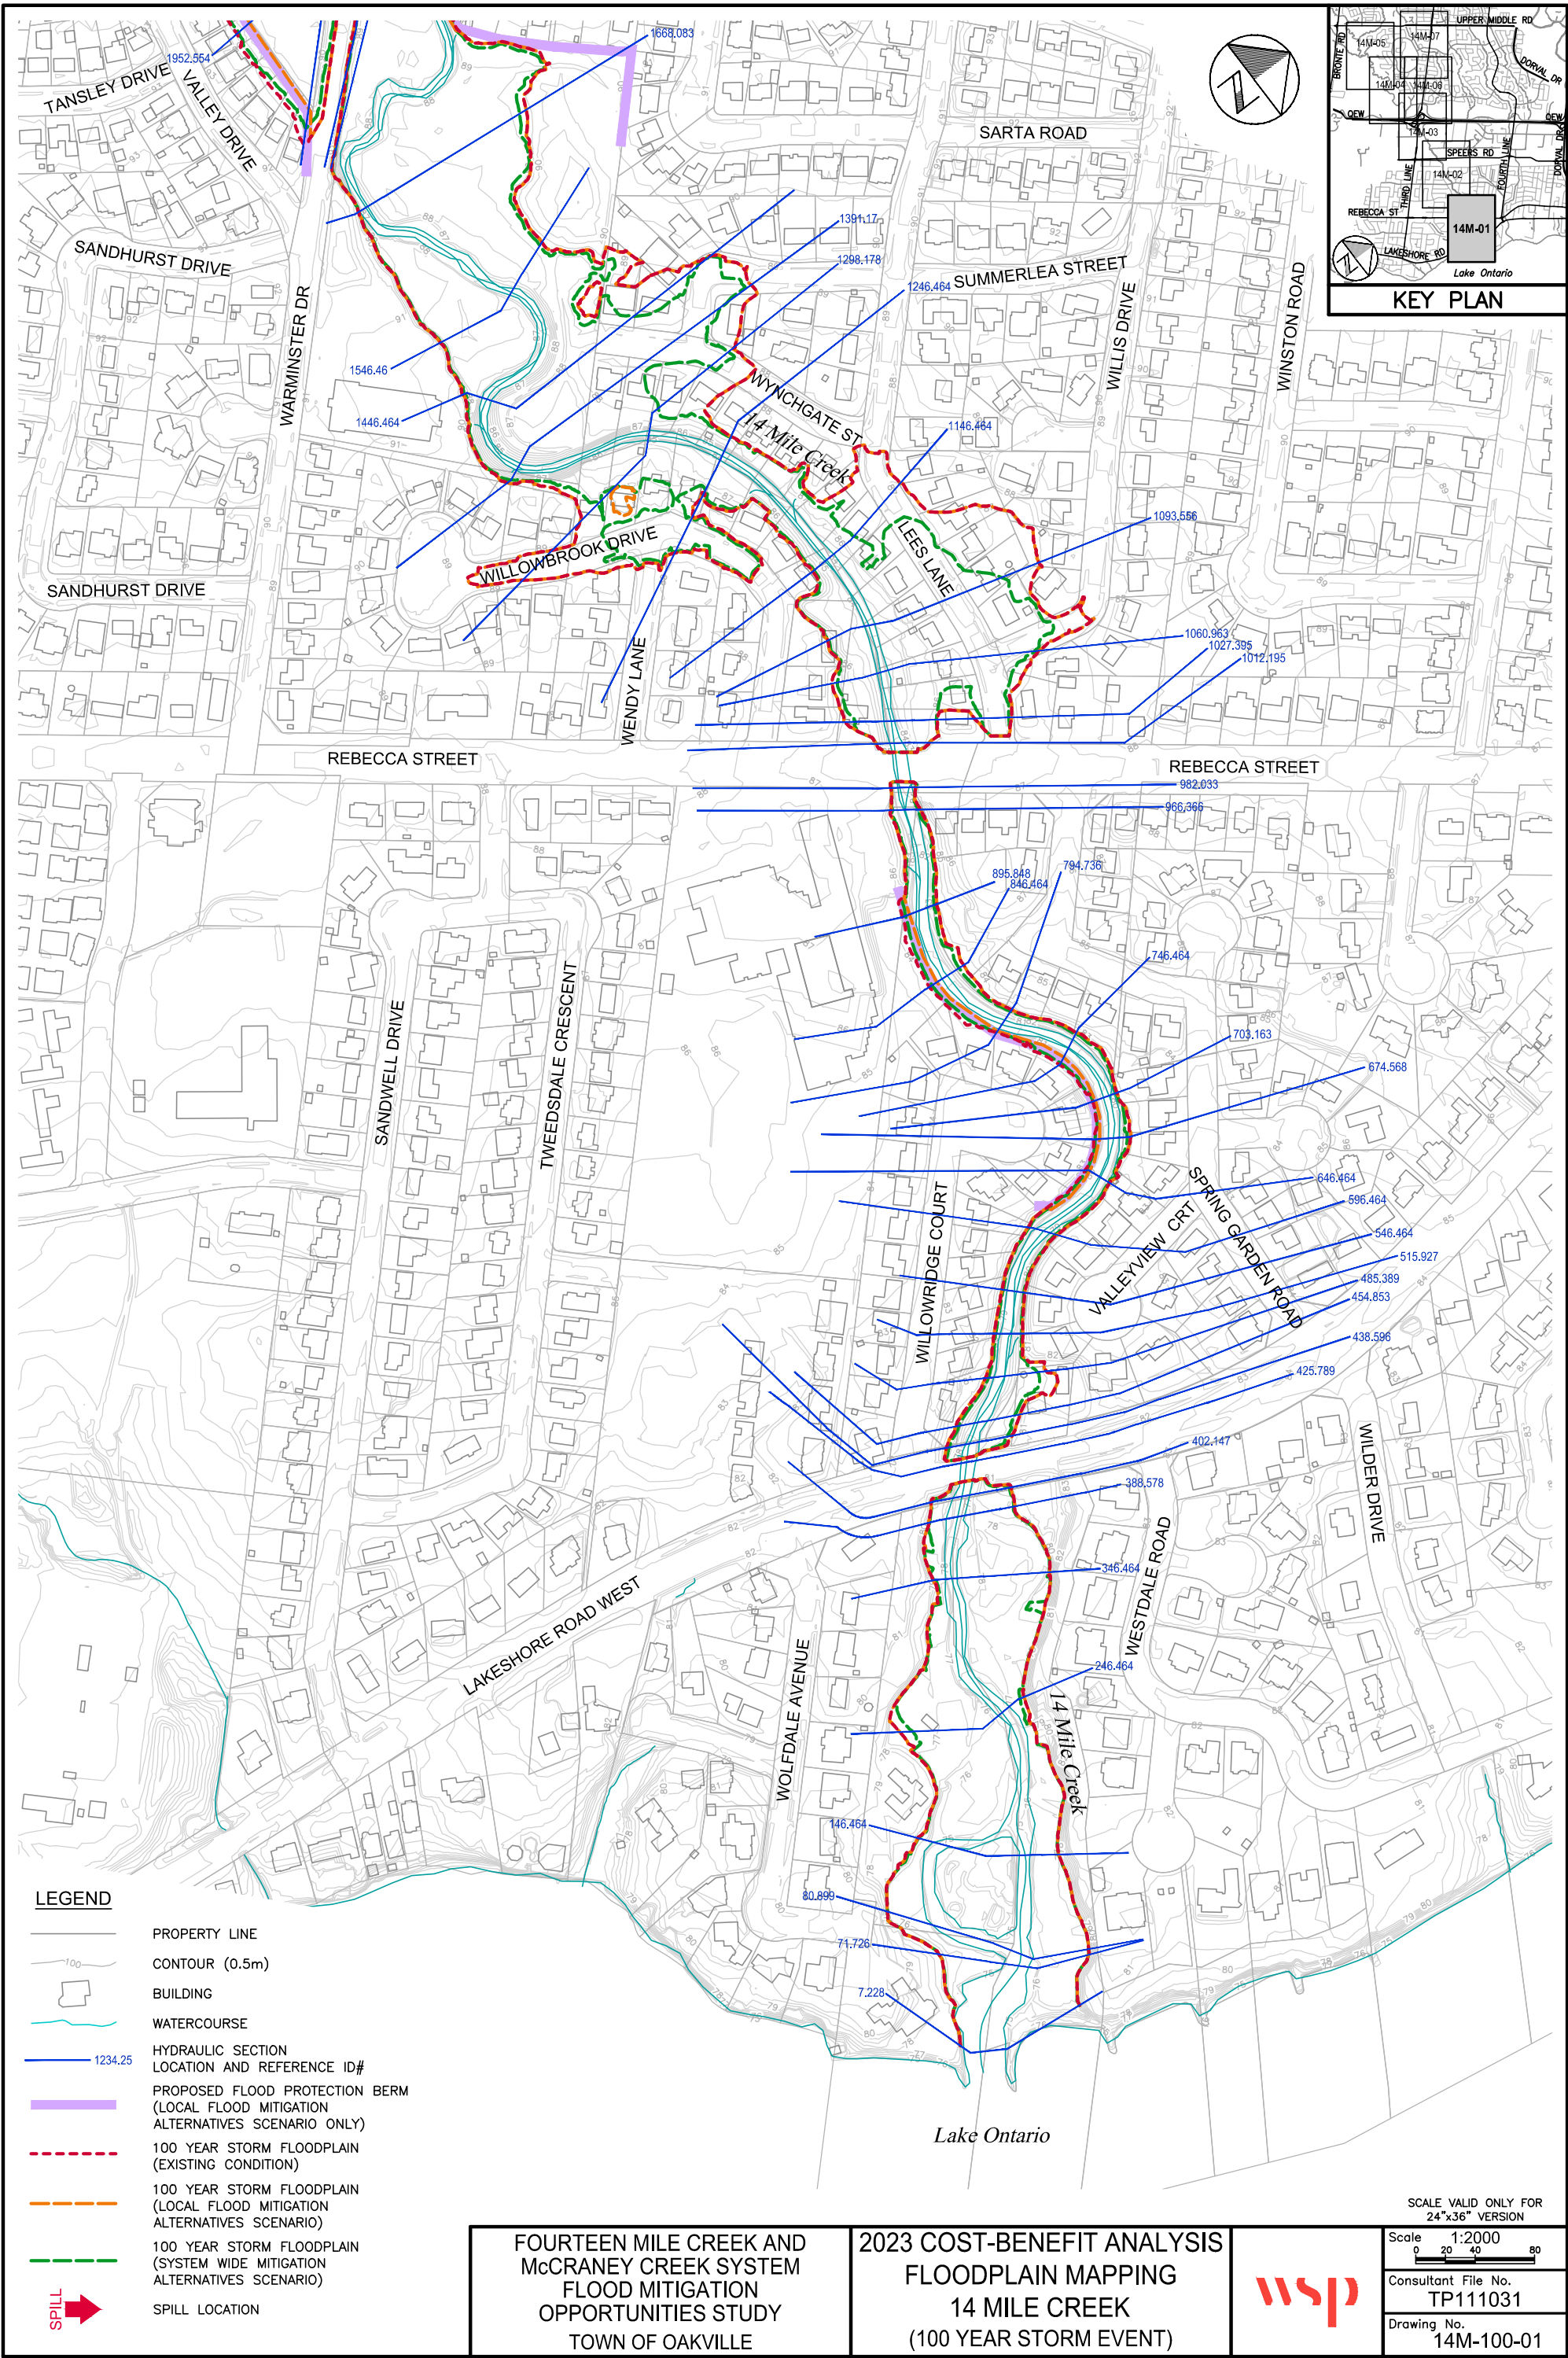



Path: D:\TP111031 - 14 Mile Creek\water\dwg\2023-11\Draw CBA2023-1001R.dwg
wds_richard.bortolo
2023-11-06
Plotted By: wds_richard.bortolo
2023-11-06
Last Saved: 2023-11-06
Last Saved: 2023-11-06

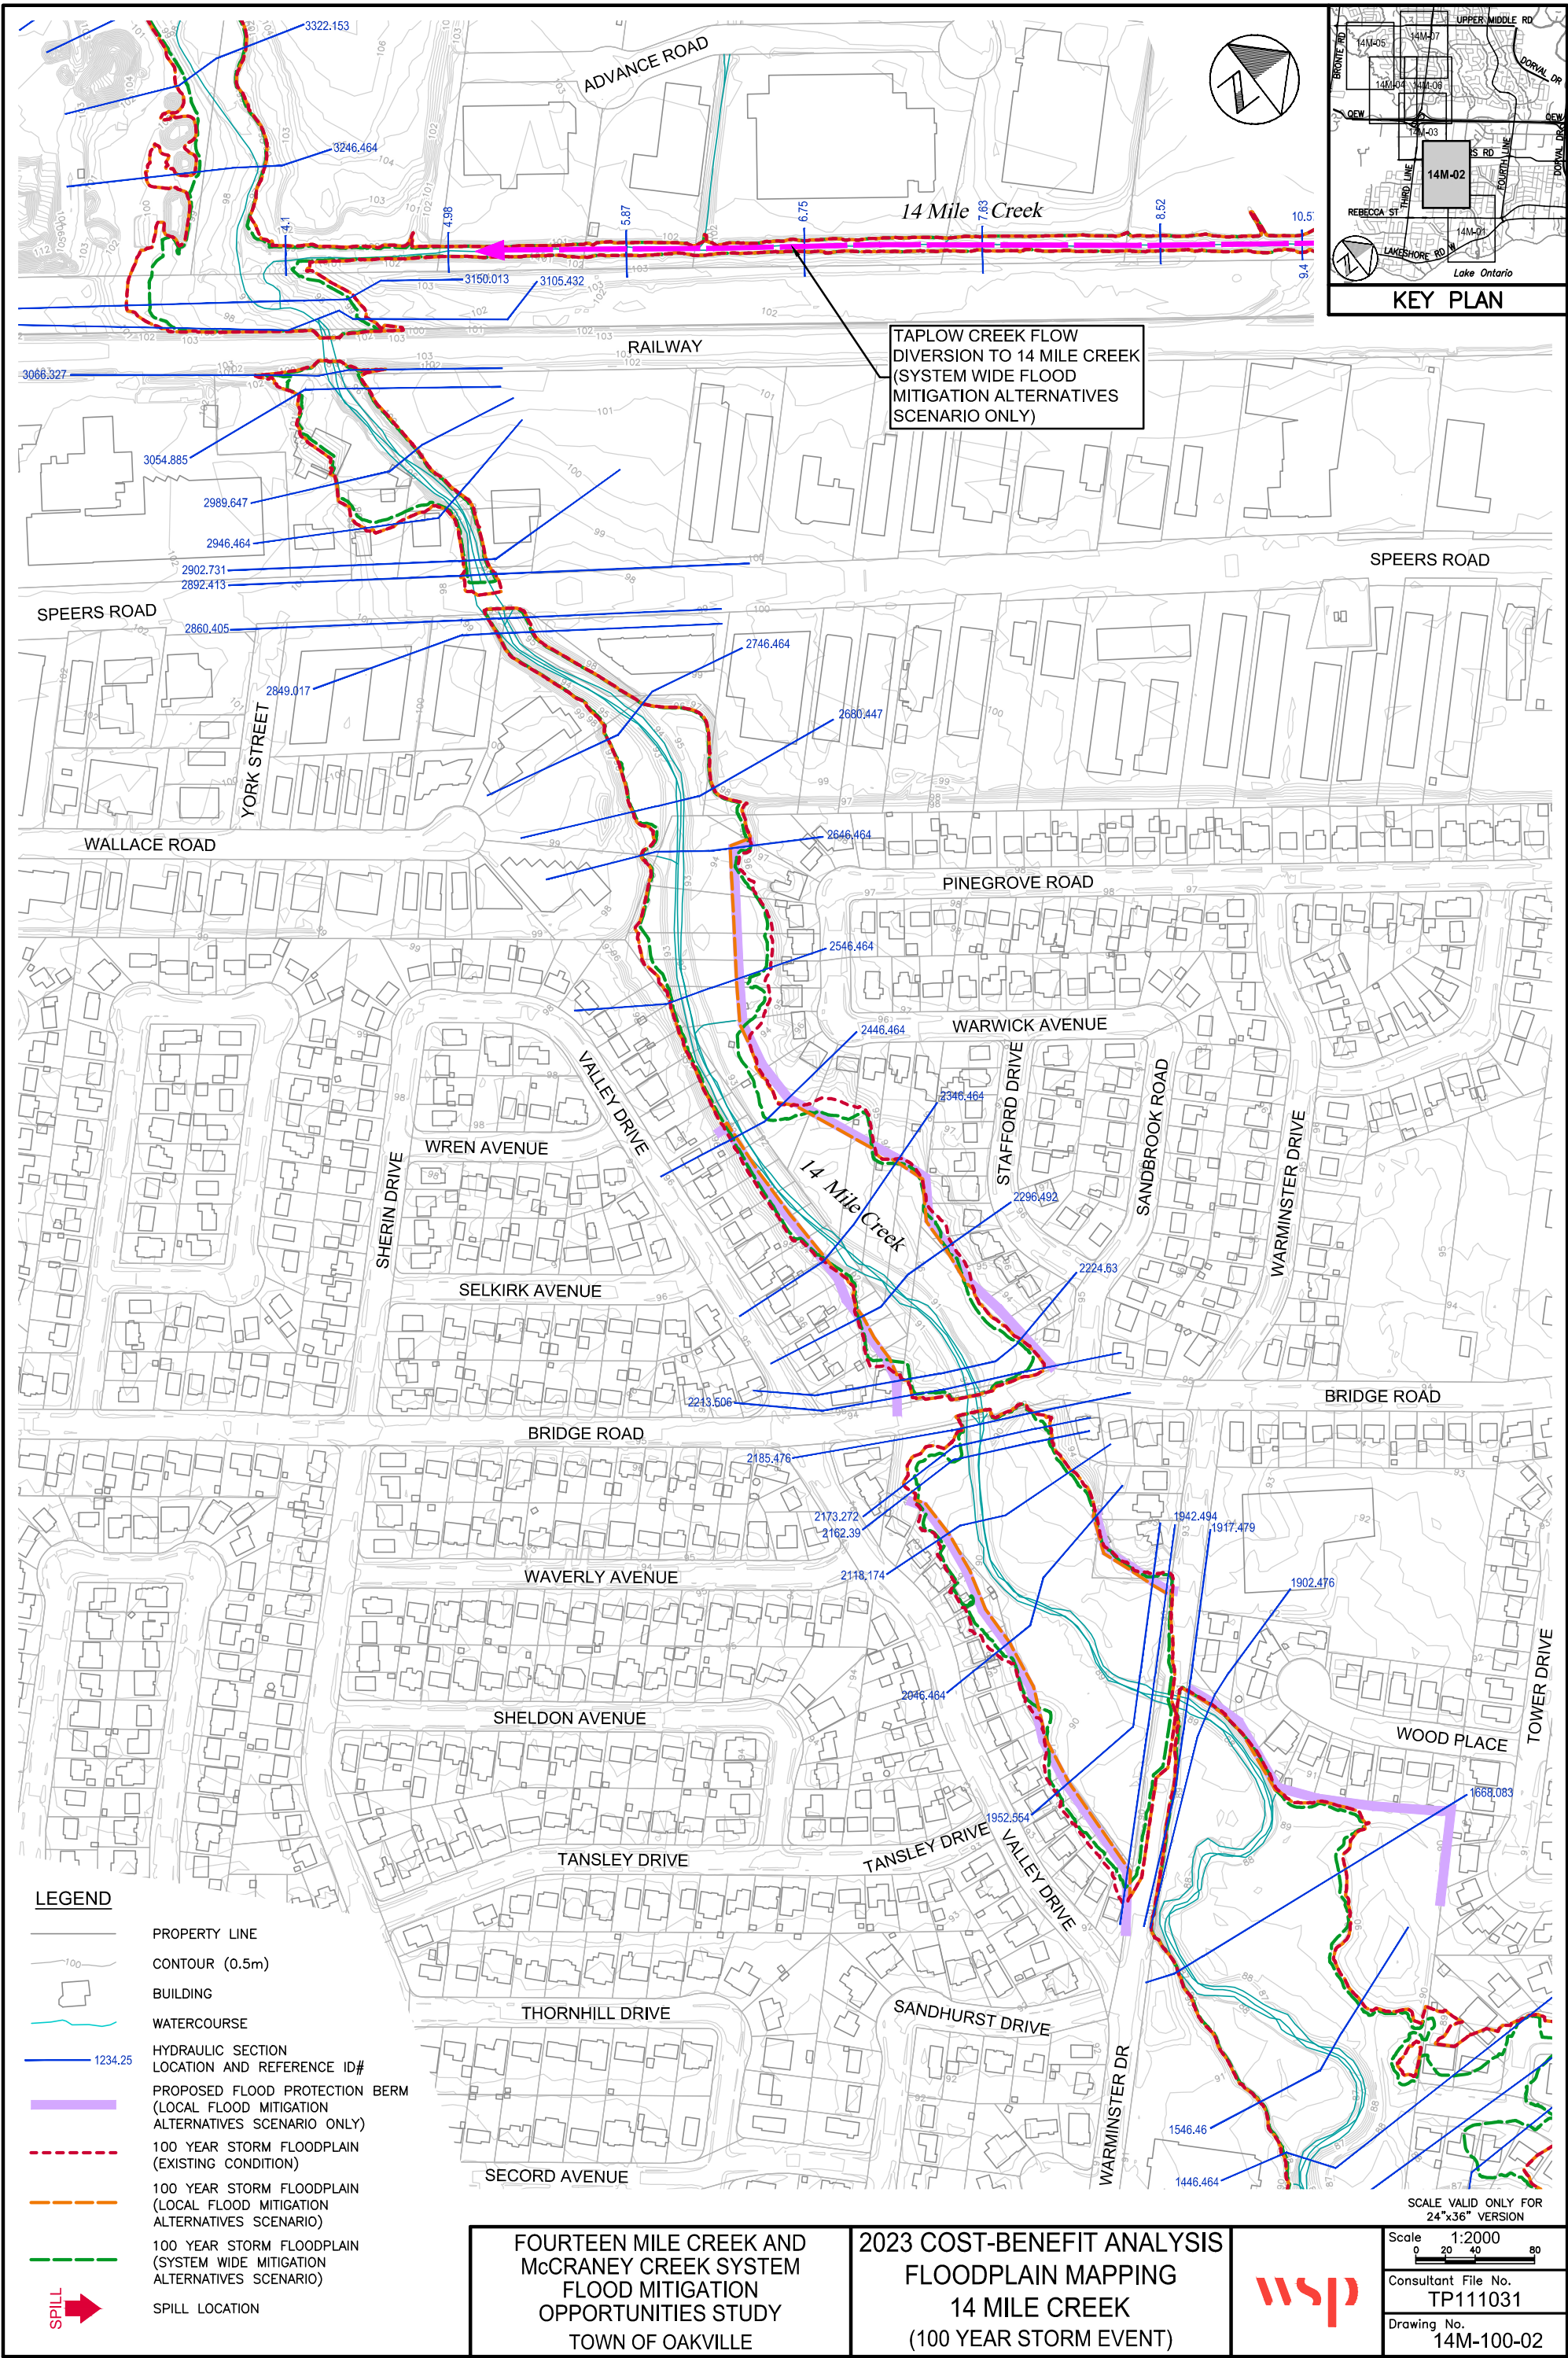

Path: D:\TP111031 - 14 Mile Creek\water\dwg\2023-11\14 Mile Creek\2023-11\14 Mile Creek.dwg
wds_richard.bortolo
2023-11-06
Plotted By: wds_richard.bortolo
2023-11-06
Last Saved: 2023-11-06
Last Saved: 2023-11-06

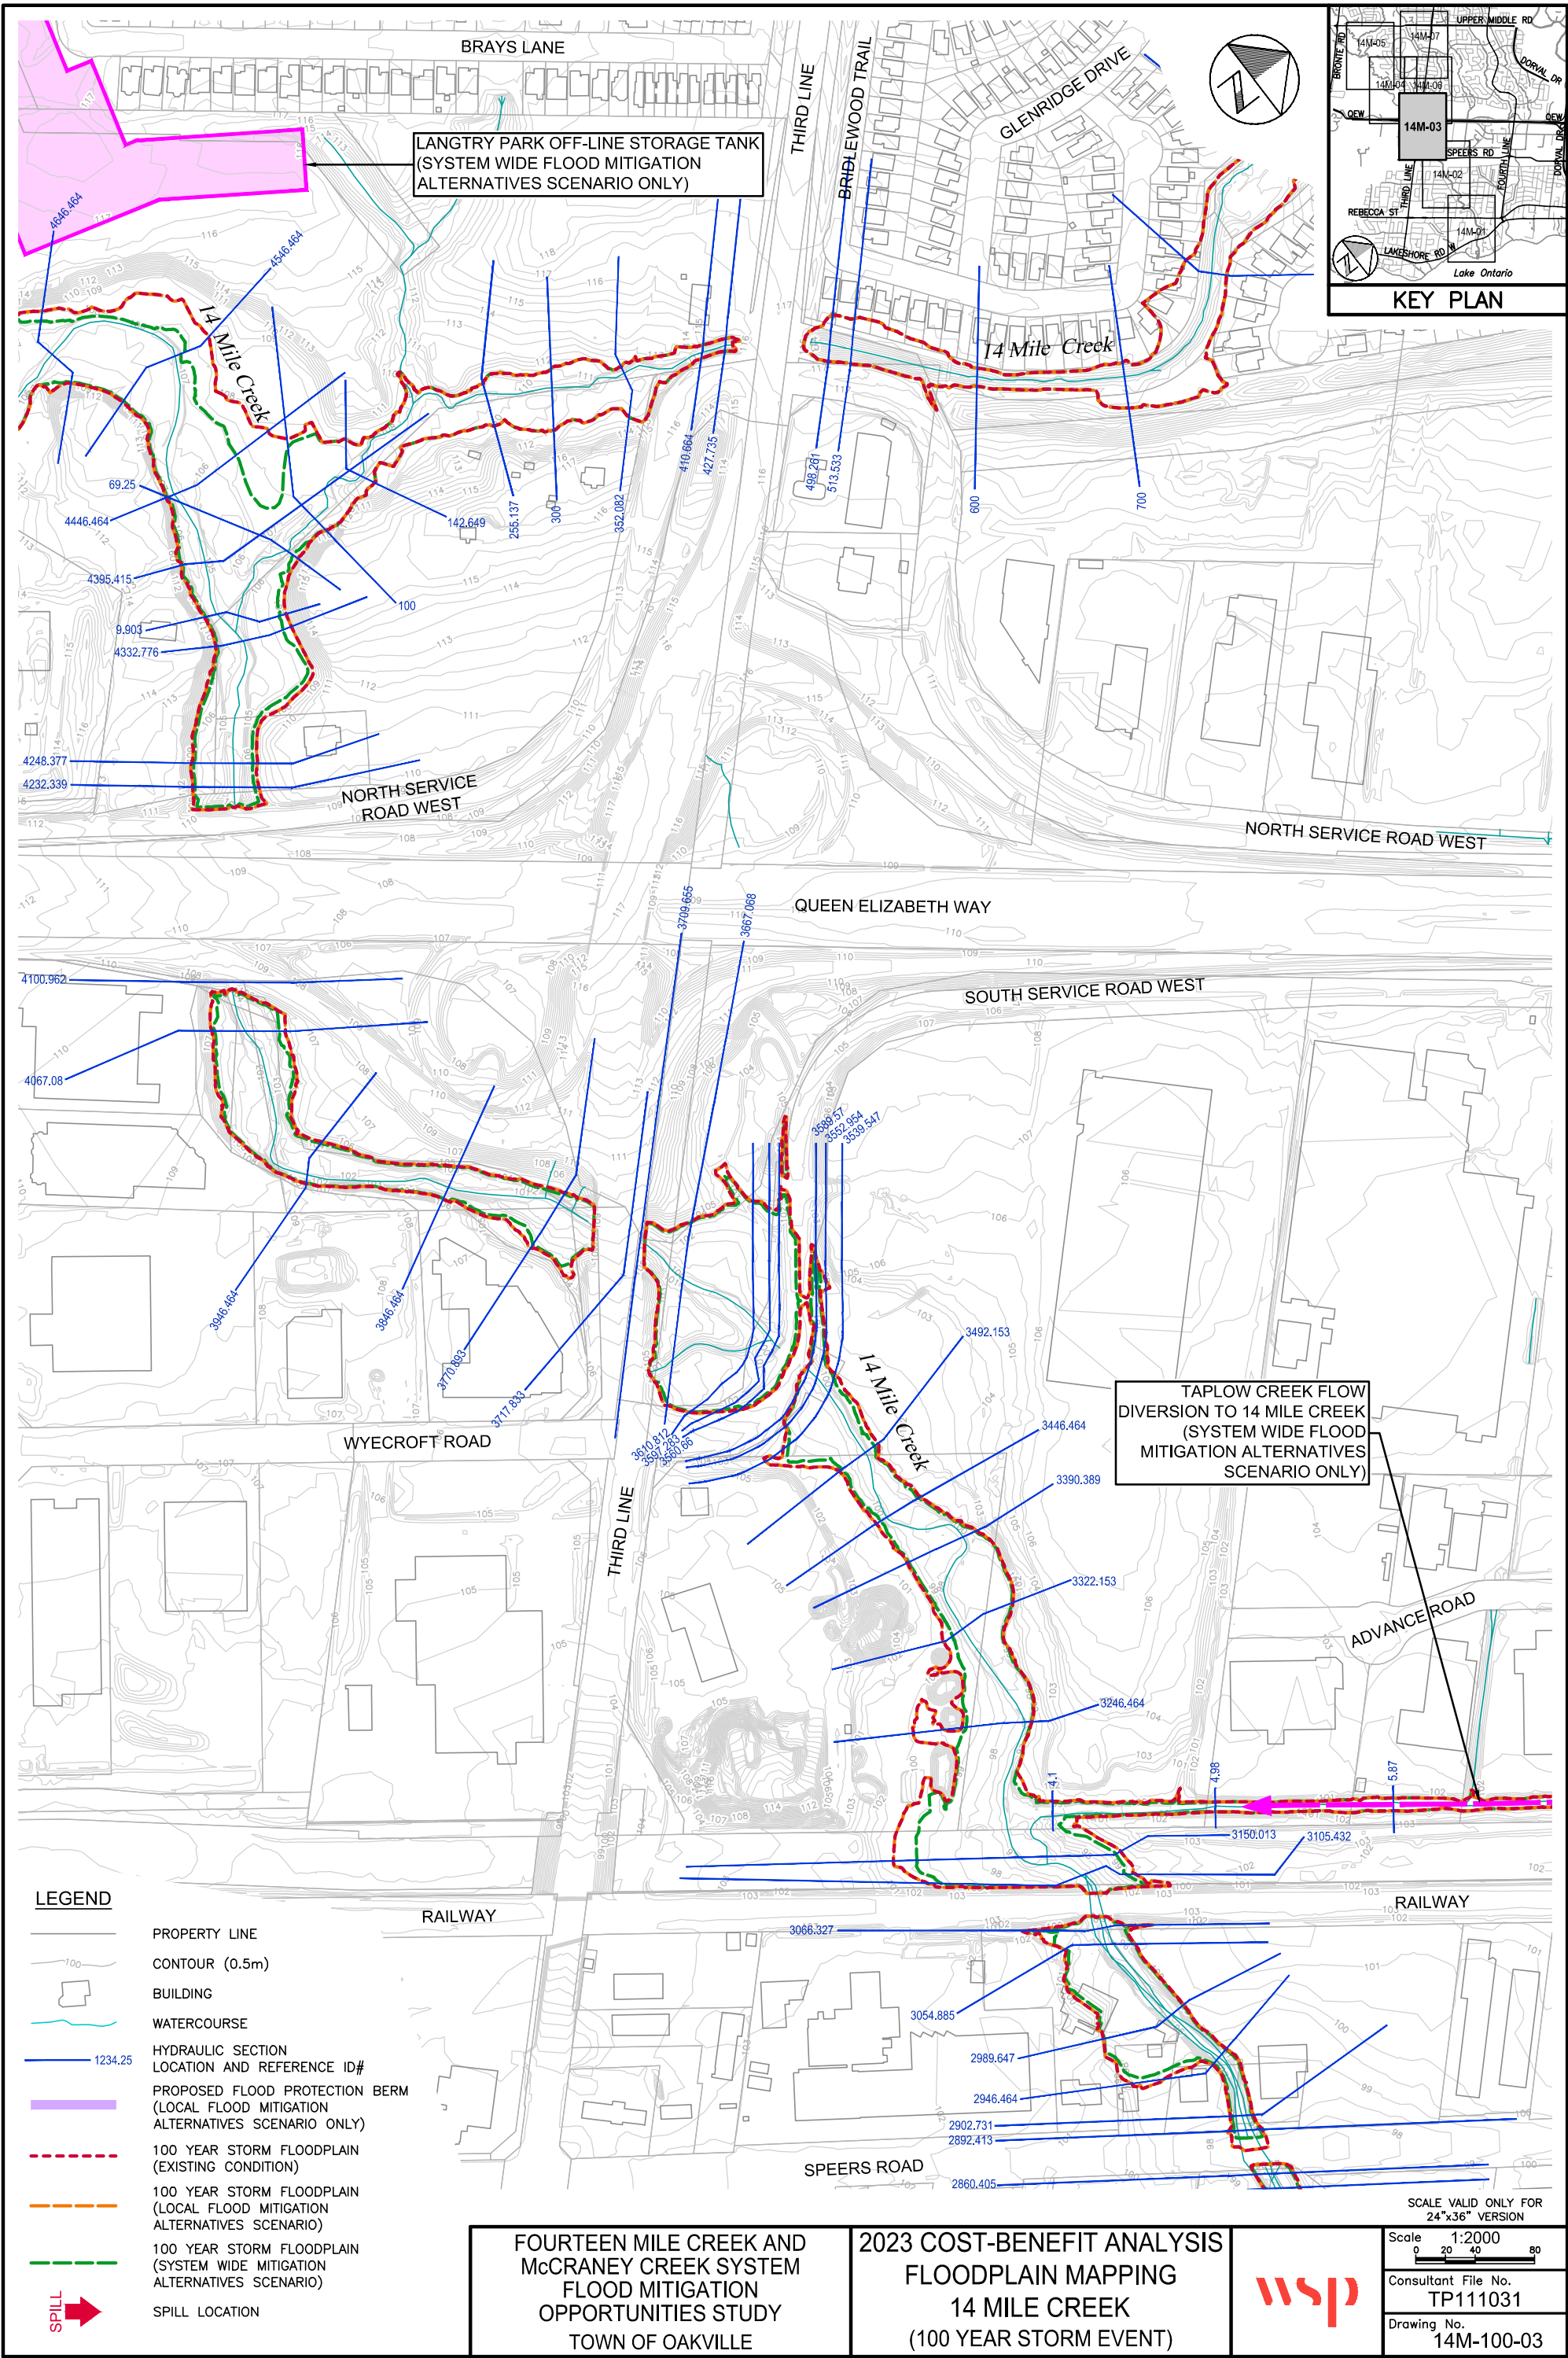

Path: D:\TP111031 - 14 Mile Creek\water\dwg\2023-11\1031.dwg CBA2023-1001R.dwg
wds_richard.bortolo
2023-11-06
Plotted By:
Last Saved: 2023-11-06
Last Saved: 2023-11-06

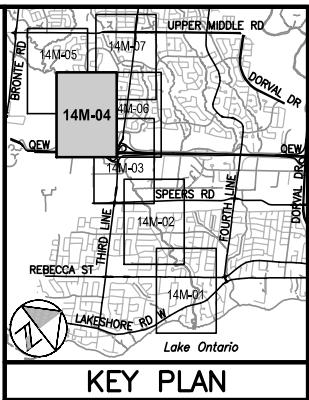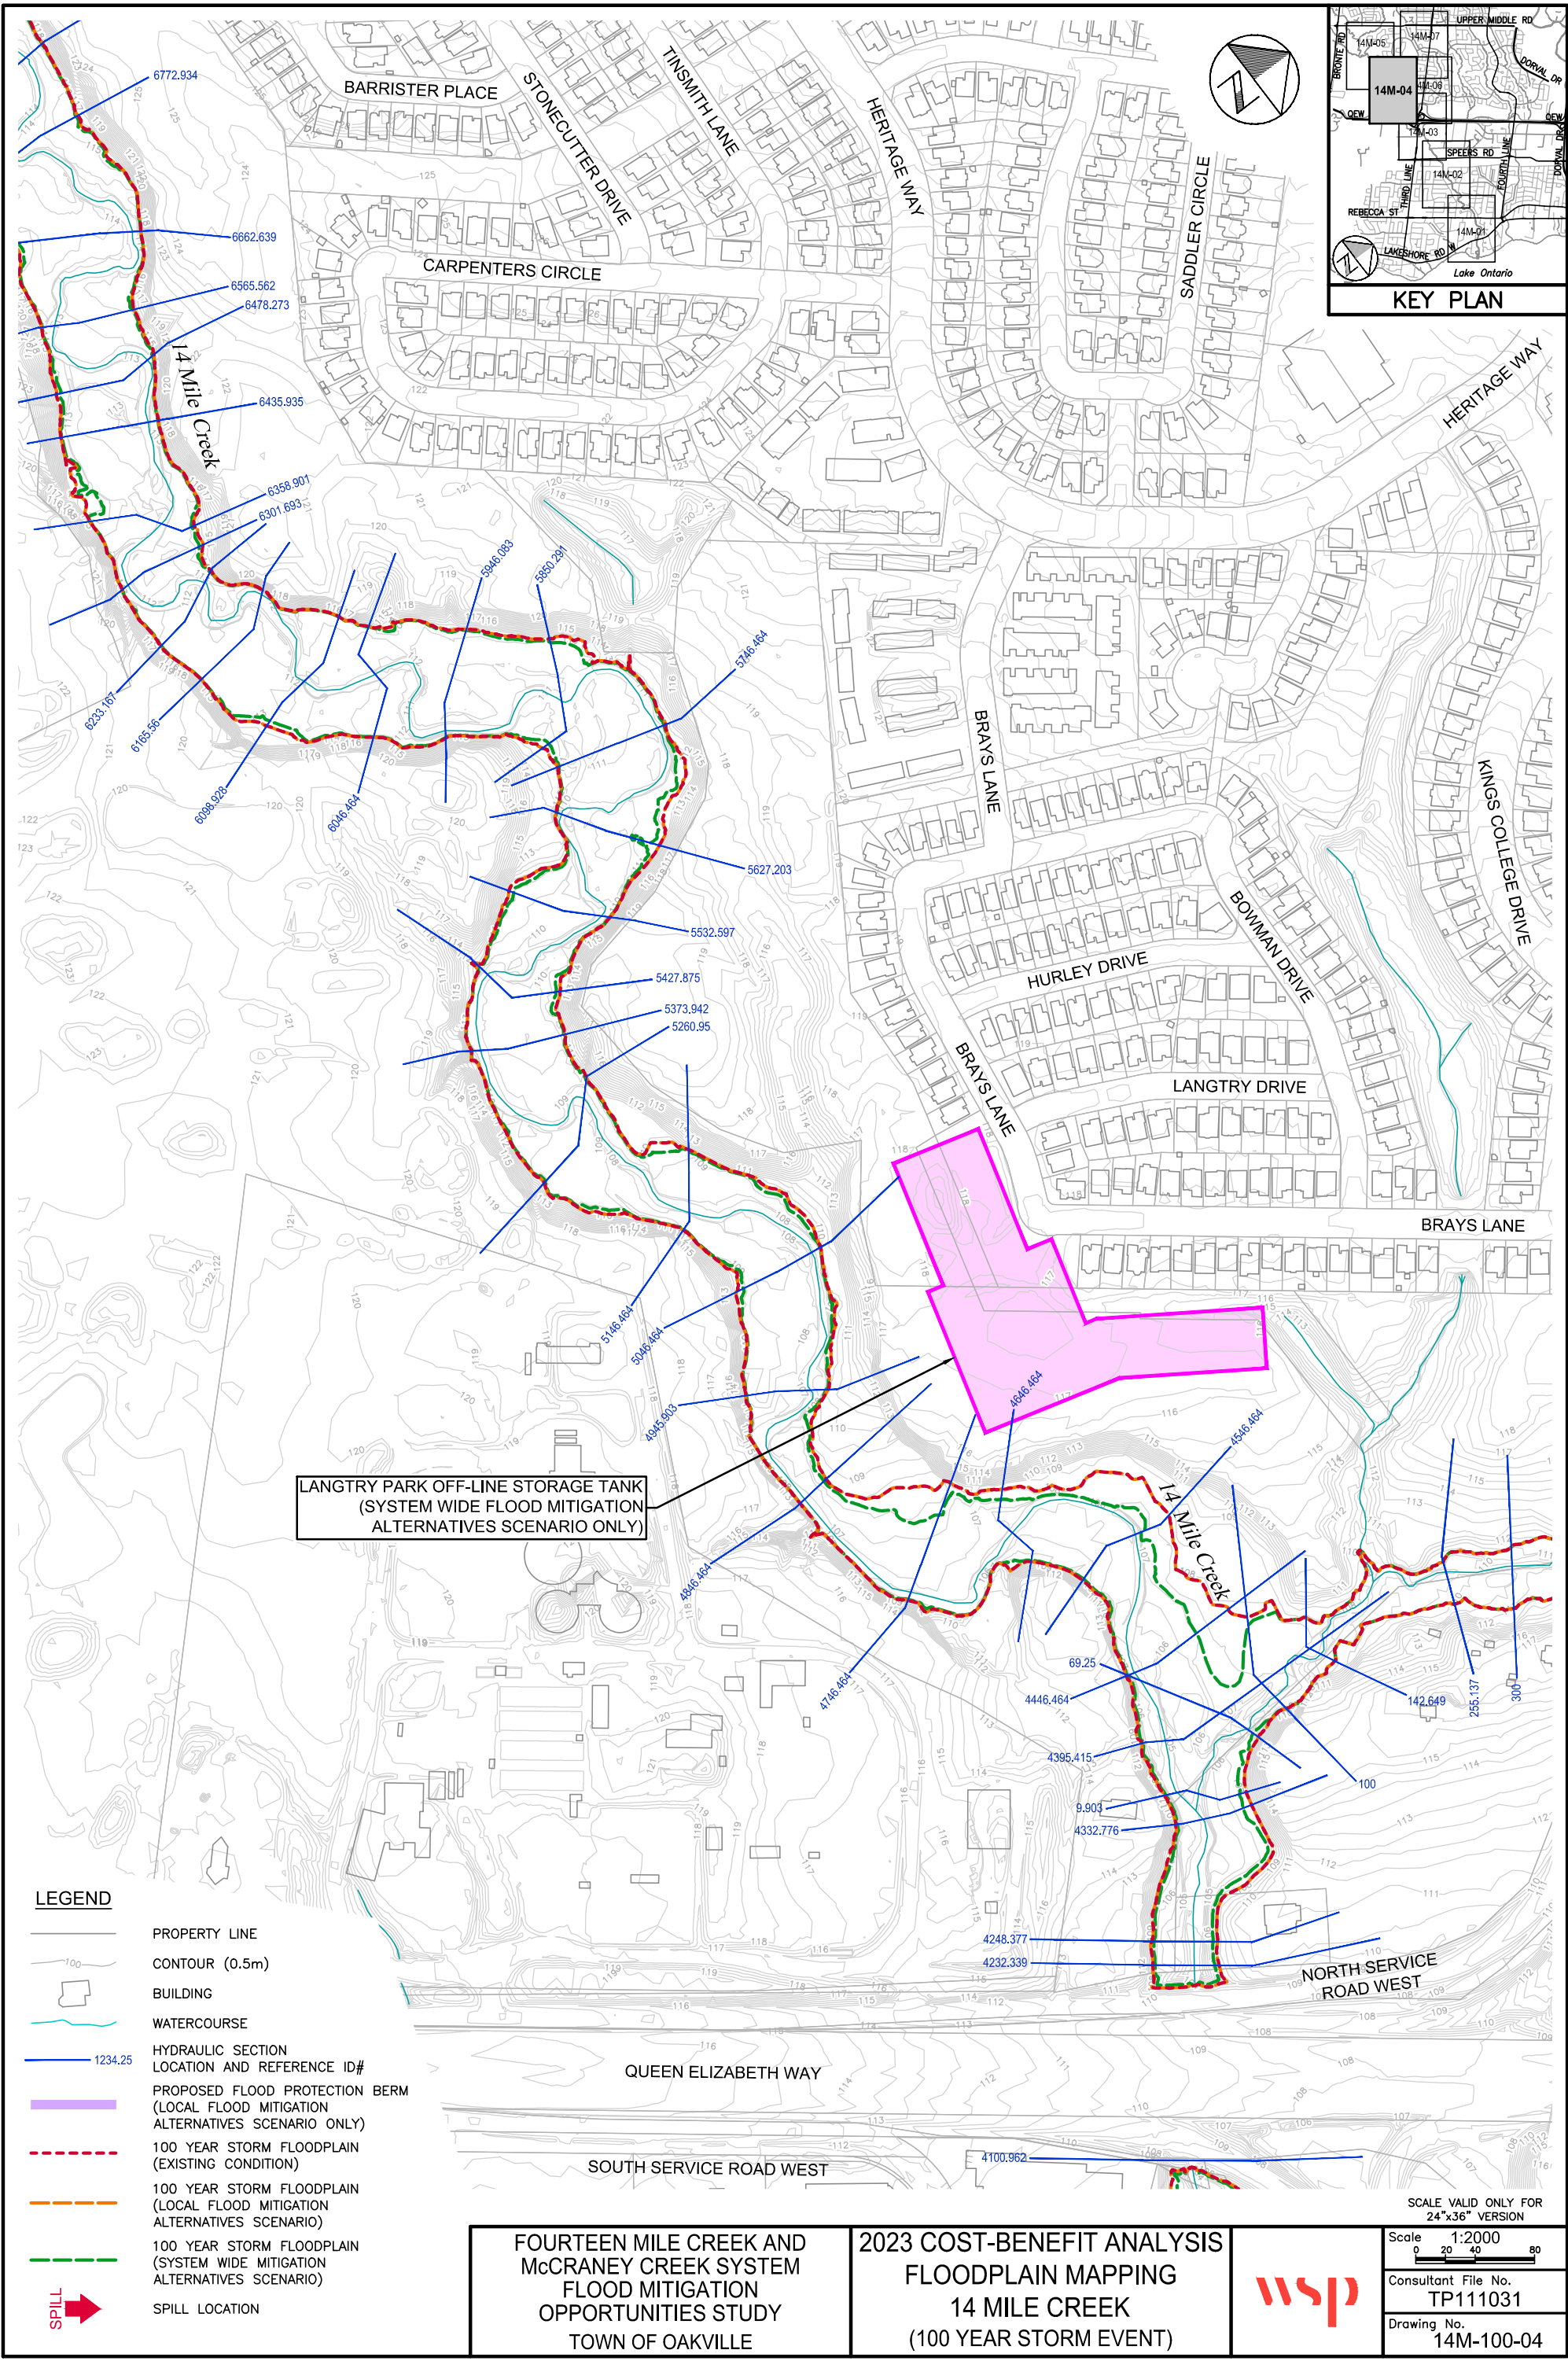

LEGEND

- PROPERTY LINE
- CONTOUR (0.5m)
- BUILDING
- WATERCOURSE
- HYDRAULIC SECTION LOCATION AND REFERENCE ID#
- PROPOSED FLOOD PROTECTION BERM (LOCAL FLOOD MITIGATION ALTERNATIVES SCENARIO ONLY)
- 100 YEAR STORM FLOODPLAIN (EXISTING CONDITION)
- 100 YEAR STORM FLOODPLAIN (LOCAL FLOOD MITIGATION ALTERNATIVES SCENARIO)
- 100 YEAR STORM FLOODPLAIN (SYSTEM WIDE MITIGATION ALTERNATIVES SCENARIO)
- SPILL LOCATION



FOURTEEN MILE CREEK AND
McCRANEY CREEK SYSTEM
FLOOD MITIGATION
OPPORTUNITIES STUDY
TOWN OF OAKVILLE

2023 COST-BENEFIT ANALYSIS
FLOODPLAIN MAPPING
14 MILE CREEK
(100 YEAR STORM EVENT)



SCALE VALID ONLY FOR
24"x36" VERSION
Scale 1:2000
Consultant File No.
TP111031
Drawing No.
14M-100-04

Path: D:\TP111031 - 14 Mile Creek\water\dwg\2023-11\DWG CBA2023-100VR.dwg
wds_richard.bortolo
2023-11-06
Plotted By:
Last Saved: 2023-11-06
Last Saved: 2023-11-06

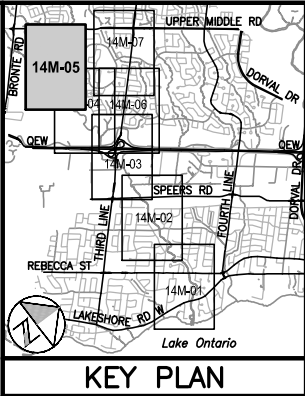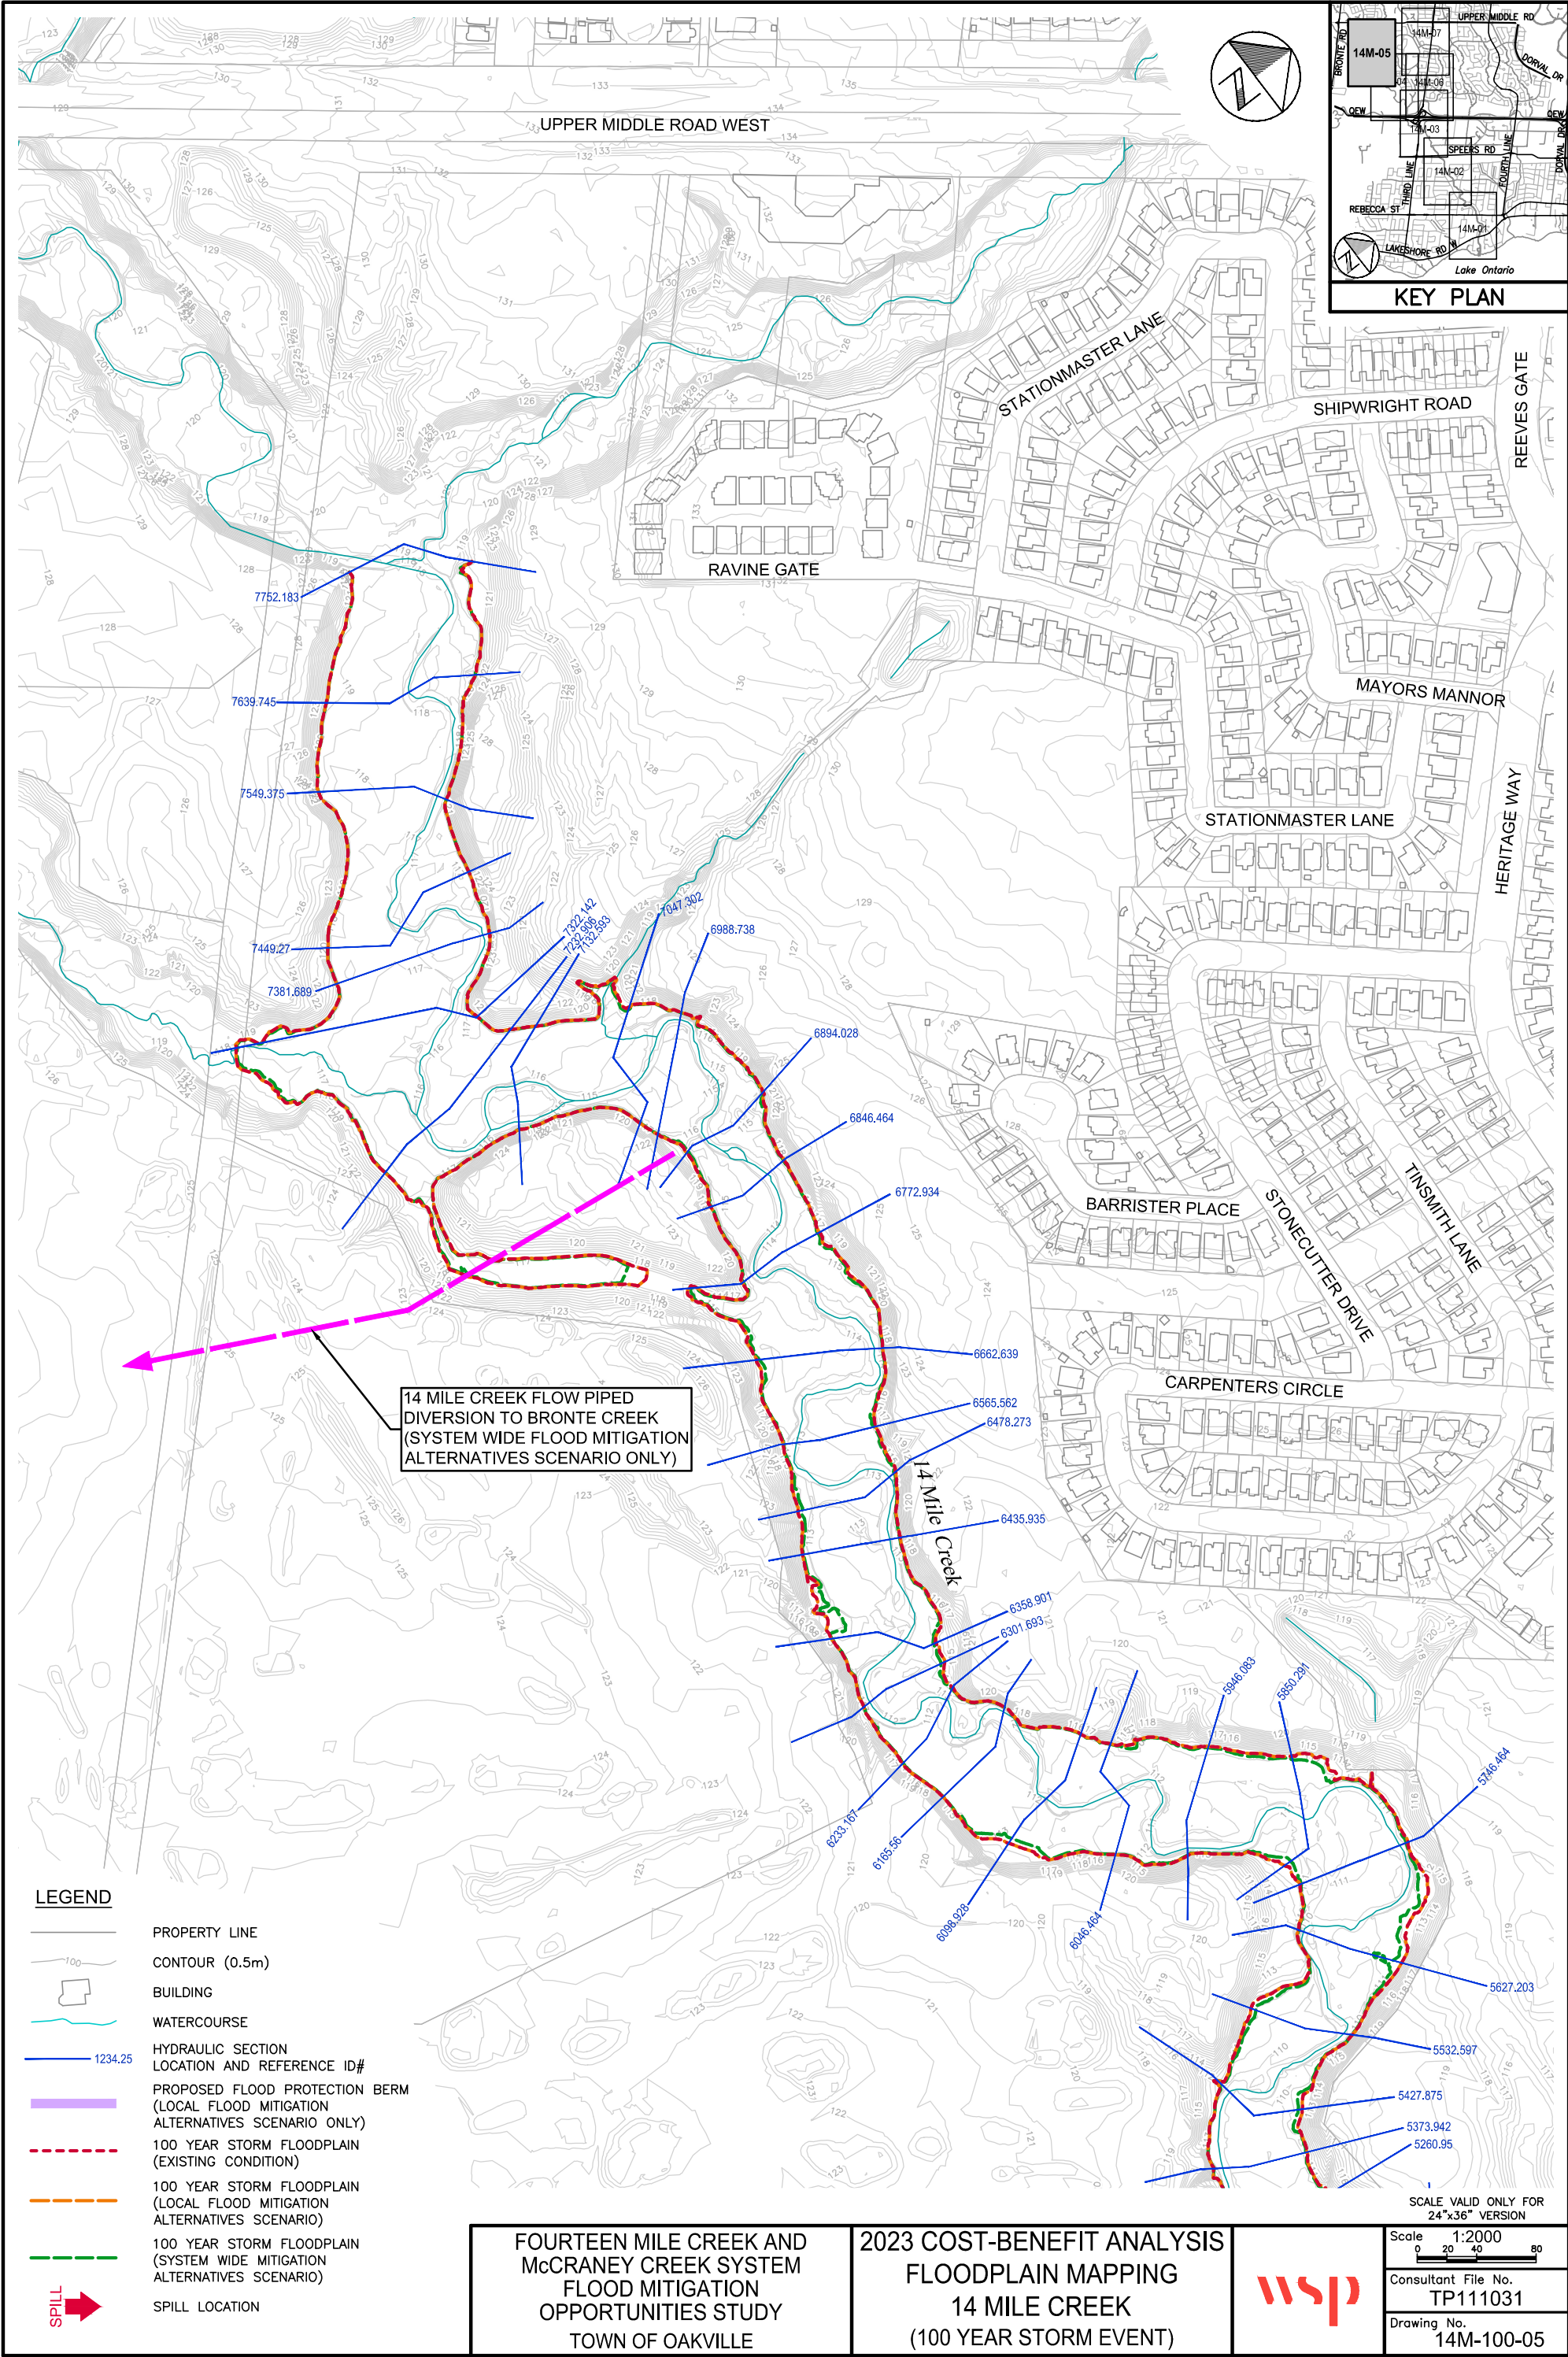

LEGEND

- PROPERTY LINE
- CONTOUR (0.5m)
- BUILDING
- WATERCOURSE
- 1234.25 HYDRAULIC SECTION LOCATION AND REFERENCE ID#
- PROPOSED FLOOD PROTECTION BERM (LOCAL FLOOD MITIGATION ALTERNATIVES SCENARIO ONLY)
- 100 YEAR STORM FLOODPLAIN (EXISTING CONDITION)
- 100 YEAR STORM FLOODPLAIN (LOCAL FLOOD MITIGATION ALTERNATIVES SCENARIO)
- 100 YEAR STORM FLOODPLAIN (SYSTEM WIDE MITIGATION ALTERNATIVES SCENARIO)
- SPILL LOCATION

FOURTEEN MILE CREEK AND
McCRANEY CREEK SYSTEM
FLOOD MITIGATION
OPPORTUNITIES STUDY
TOWN OF OAKVILLE

2023 COST-BENEFIT ANALYSIS
FLOODPLAIN MAPPING
14 MILE CREEK
(100 YEAR STORM EVENT)





SCALE VALID ONLY FOR
24"x36" VERSION

Scale 1:2000
0 20 40 80


Consultant File No.
TP111031

Drawing No.
14M-100-05

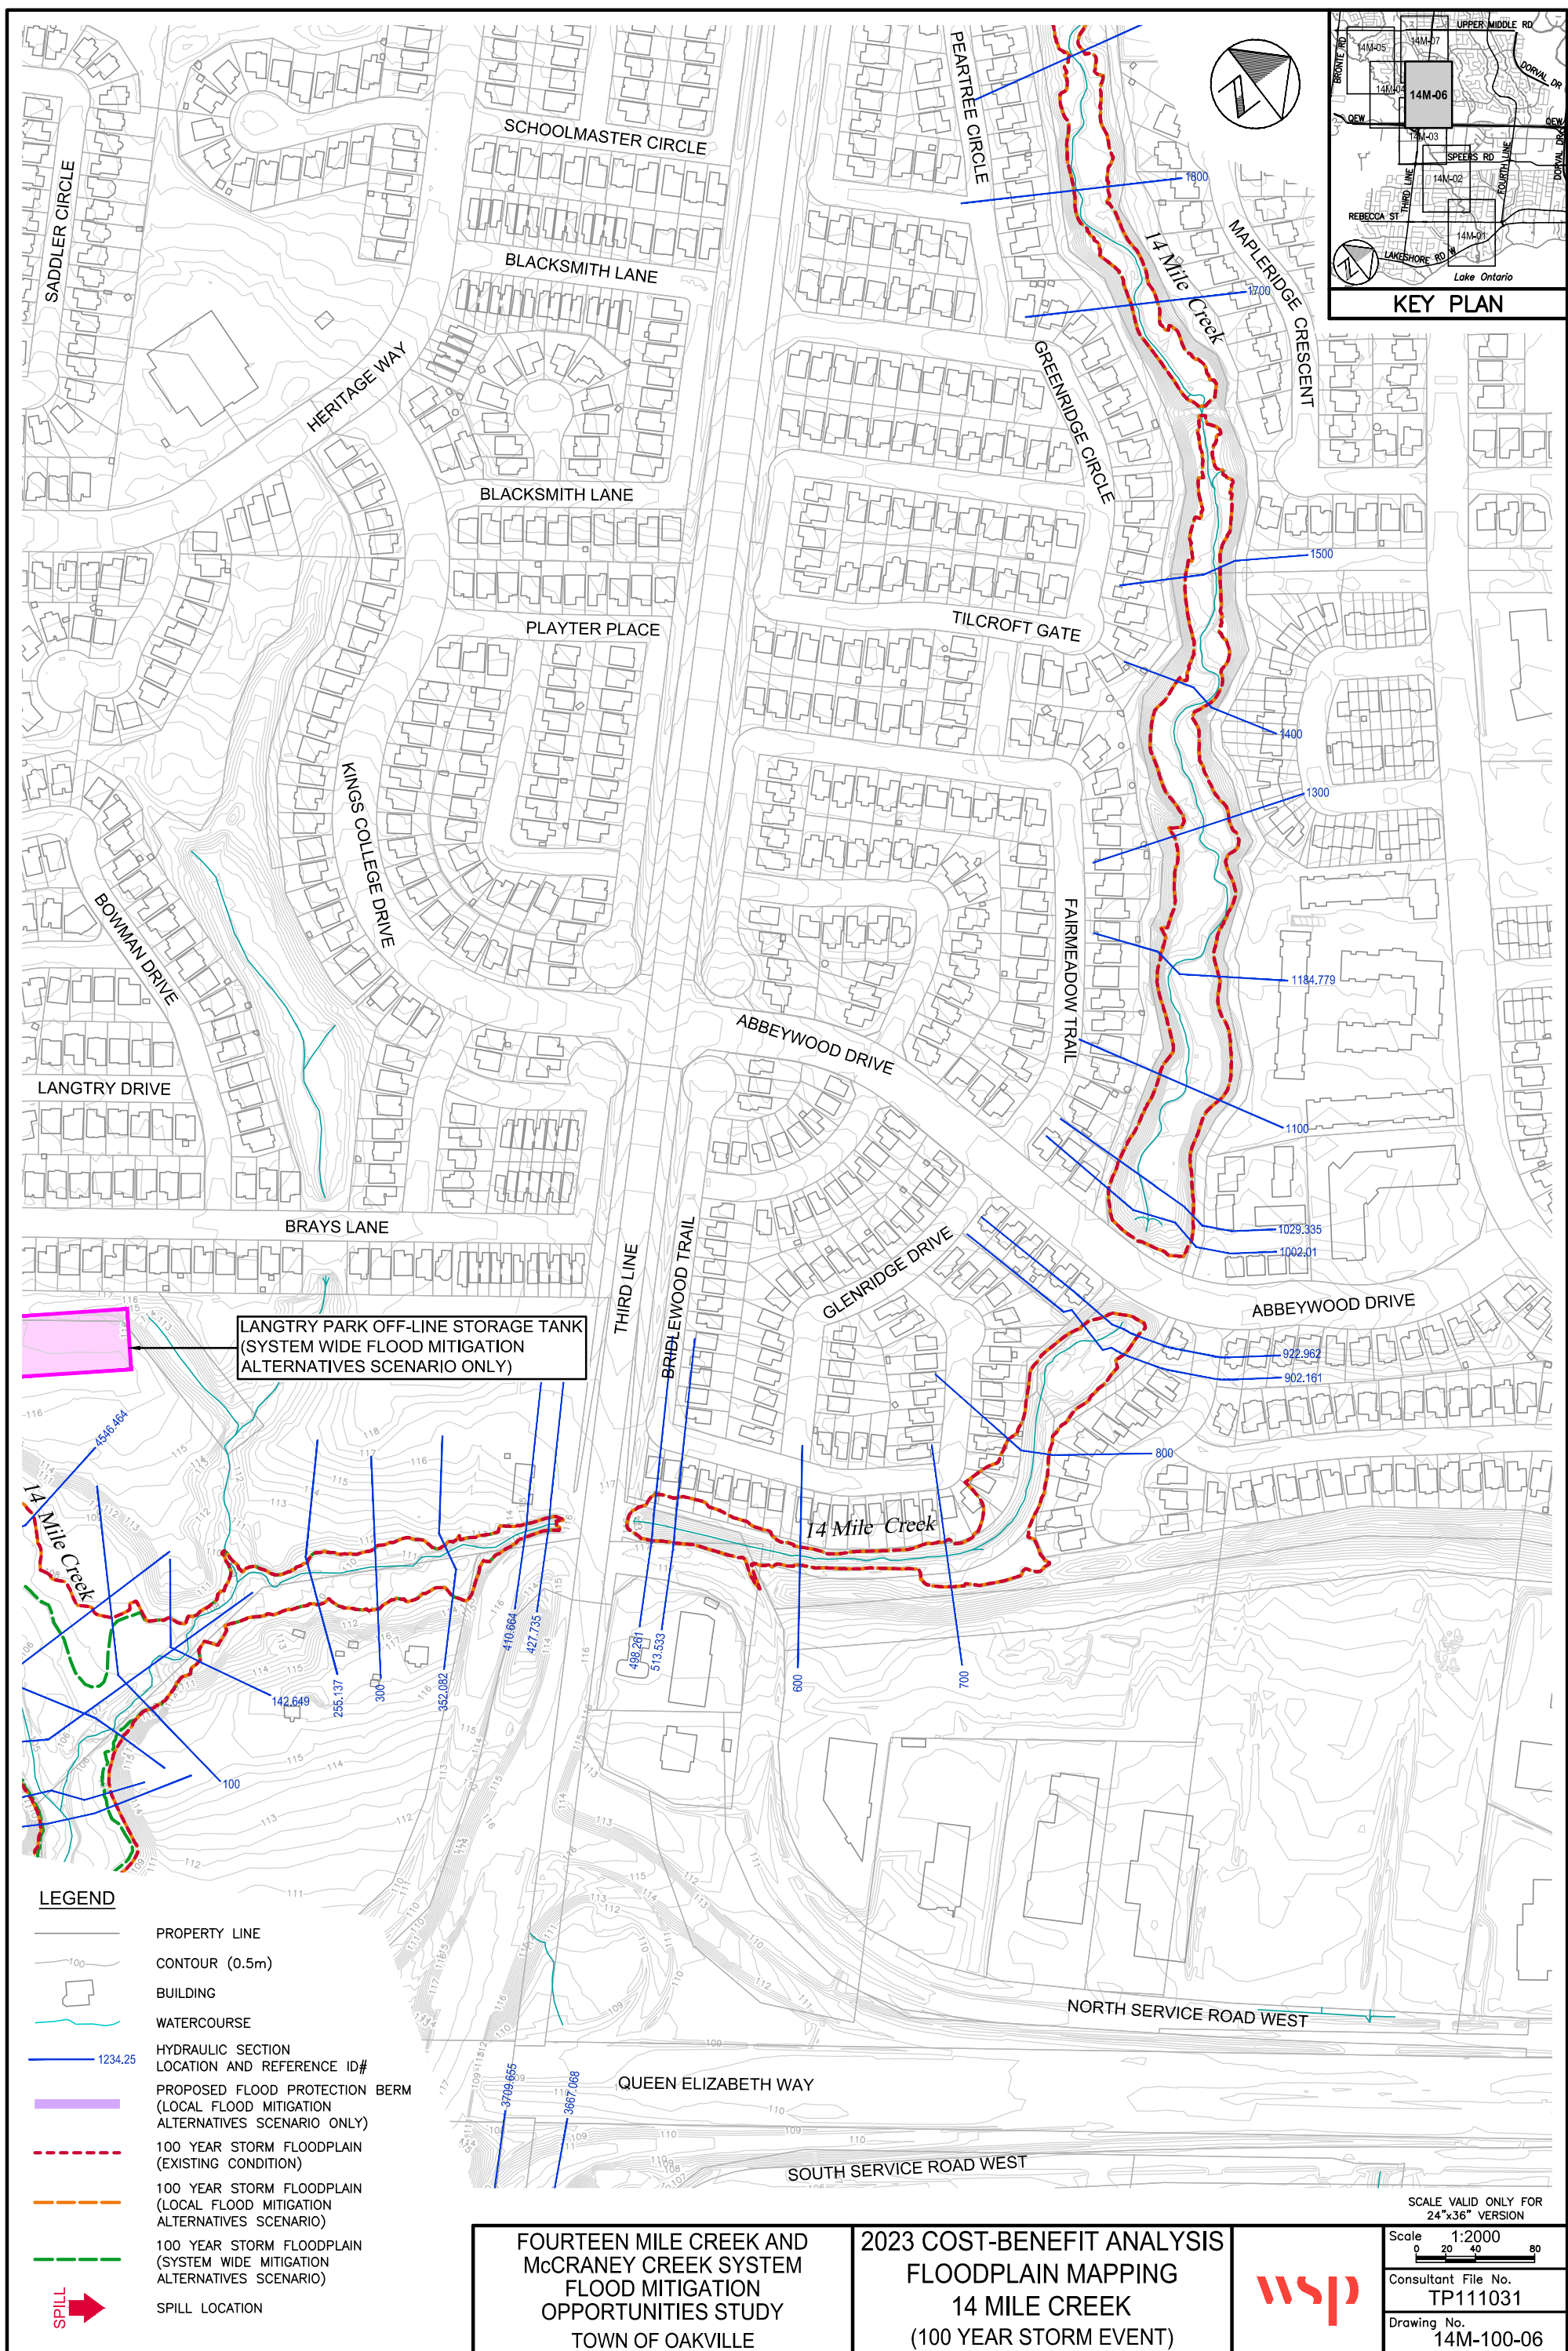

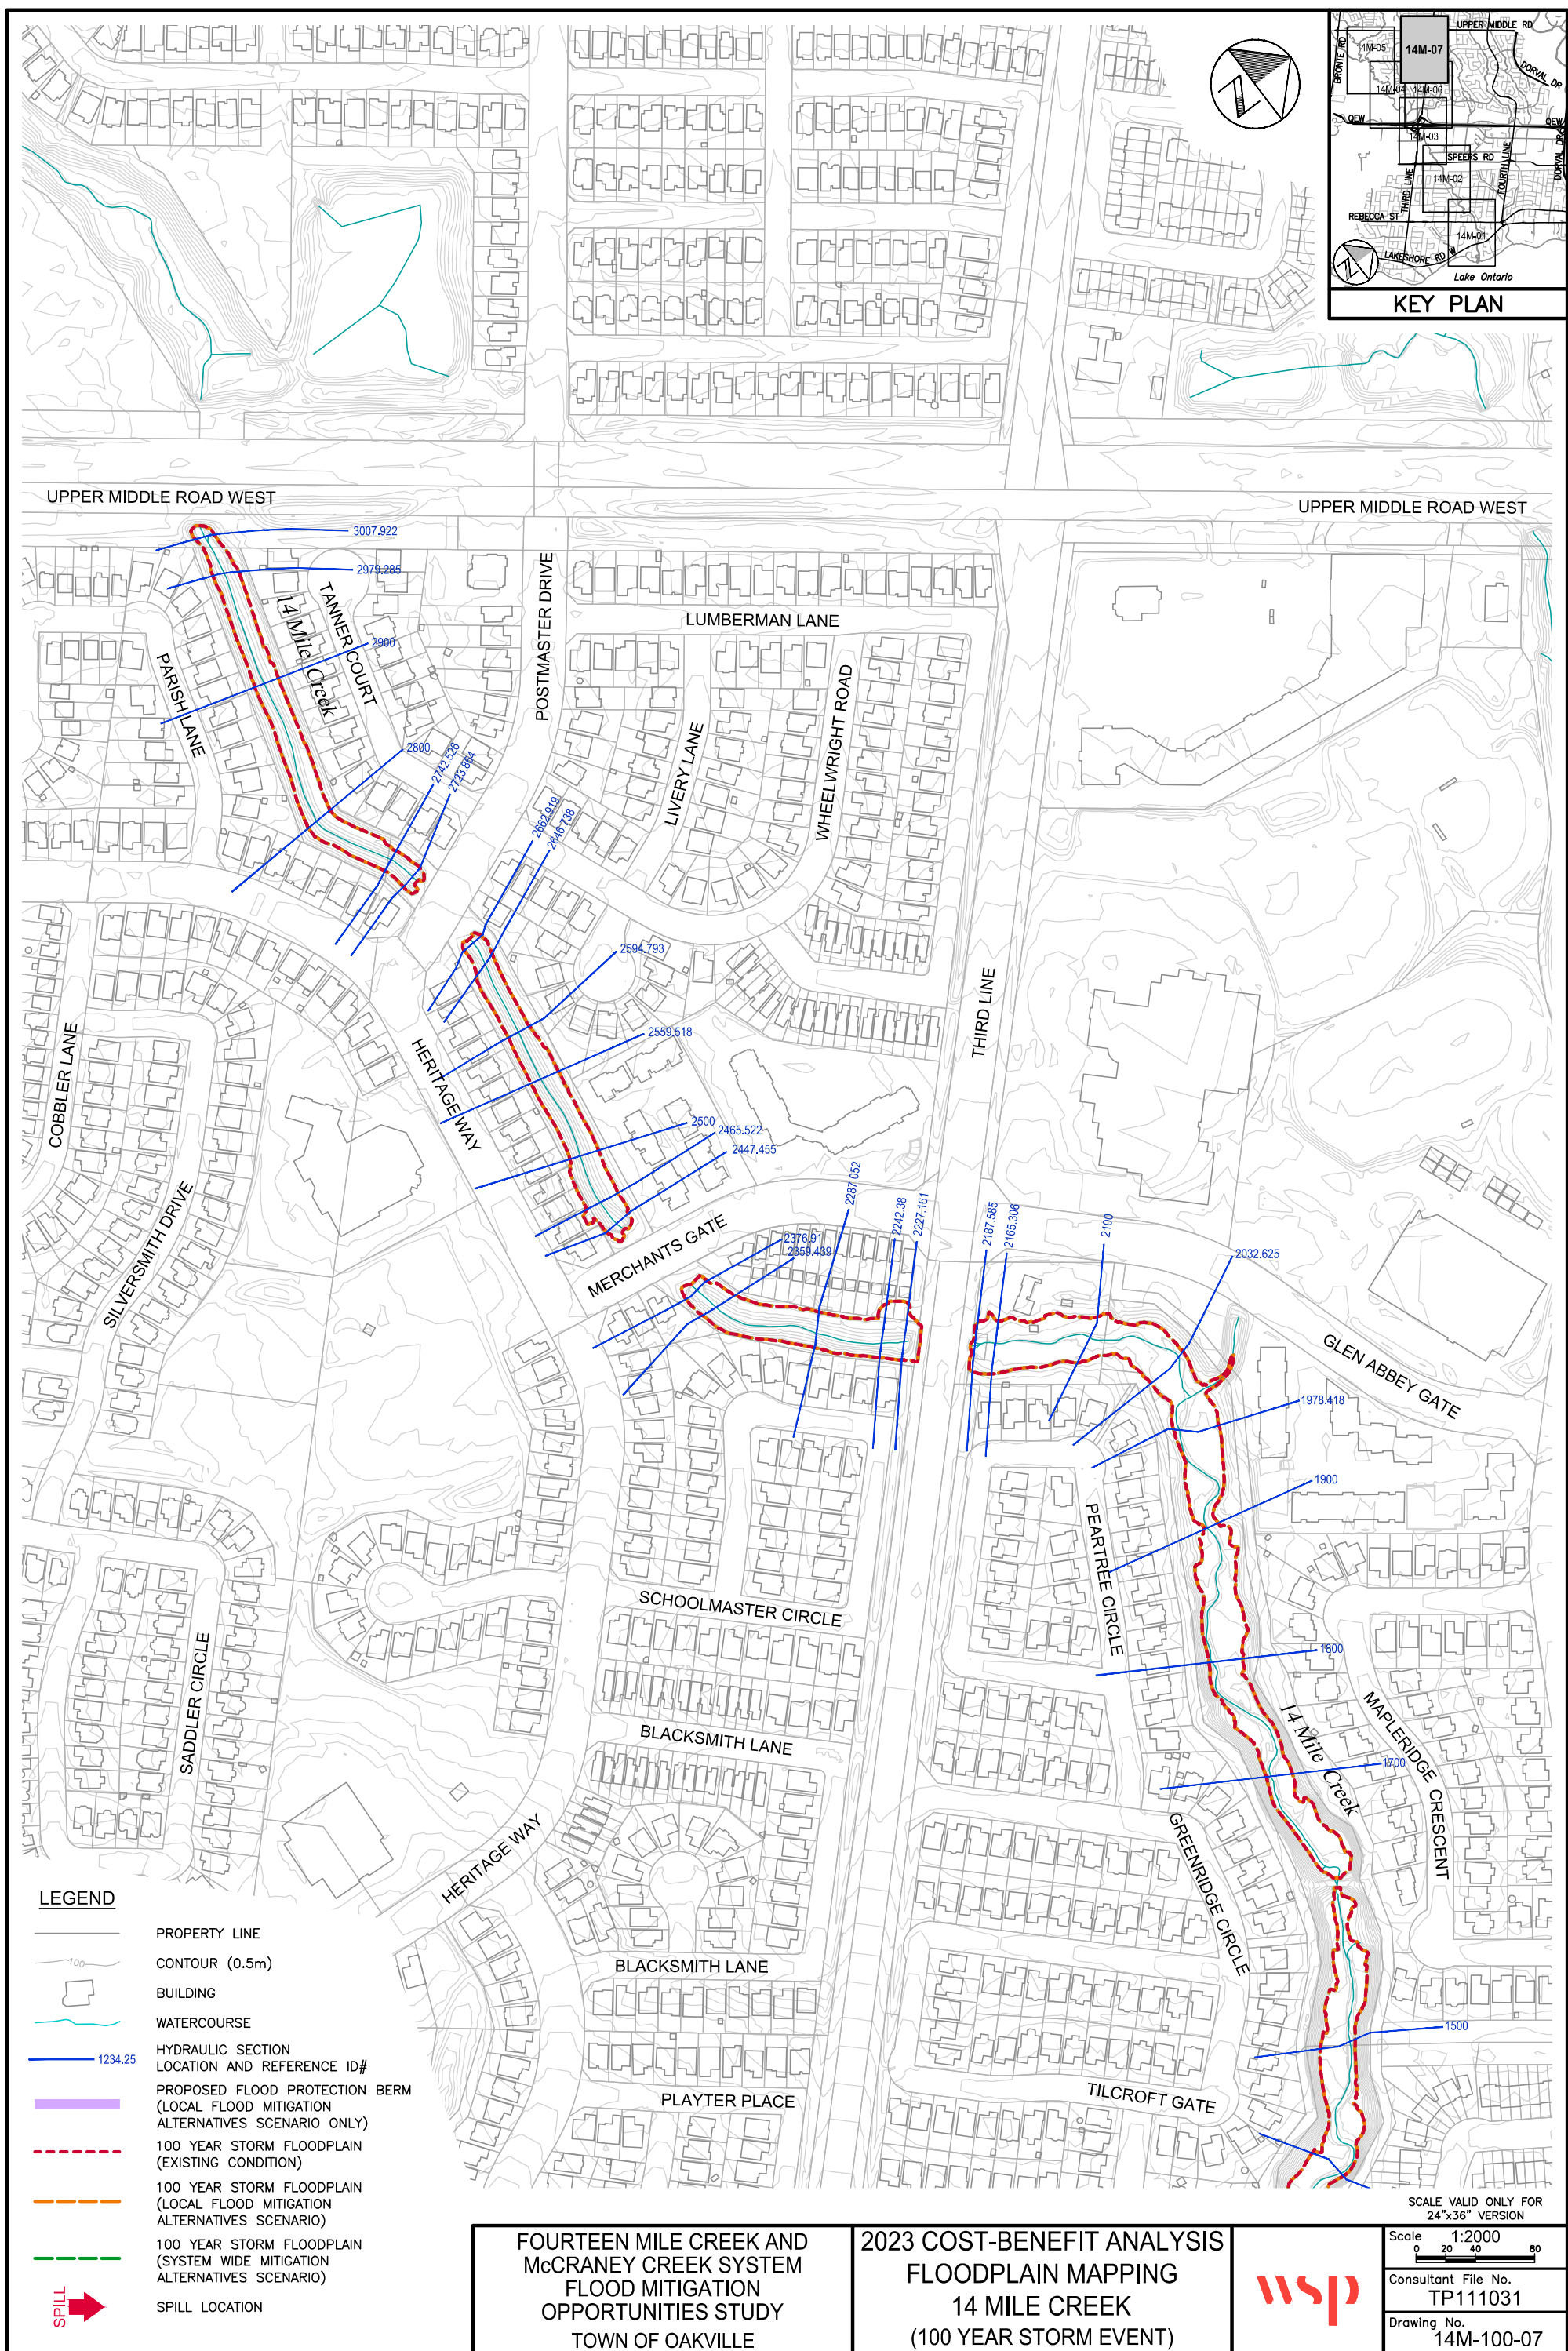

Path: D:\TP111031 - 14 Mile Creek\water\dwg\2023-11\Draw CBA2023-100YR.dwg
wds_richard.bortolo
Plotted By: wds_richard.bortolo
2023-11-06
Last Saved: 2023-11-06
Last Saved: 2023-11-06

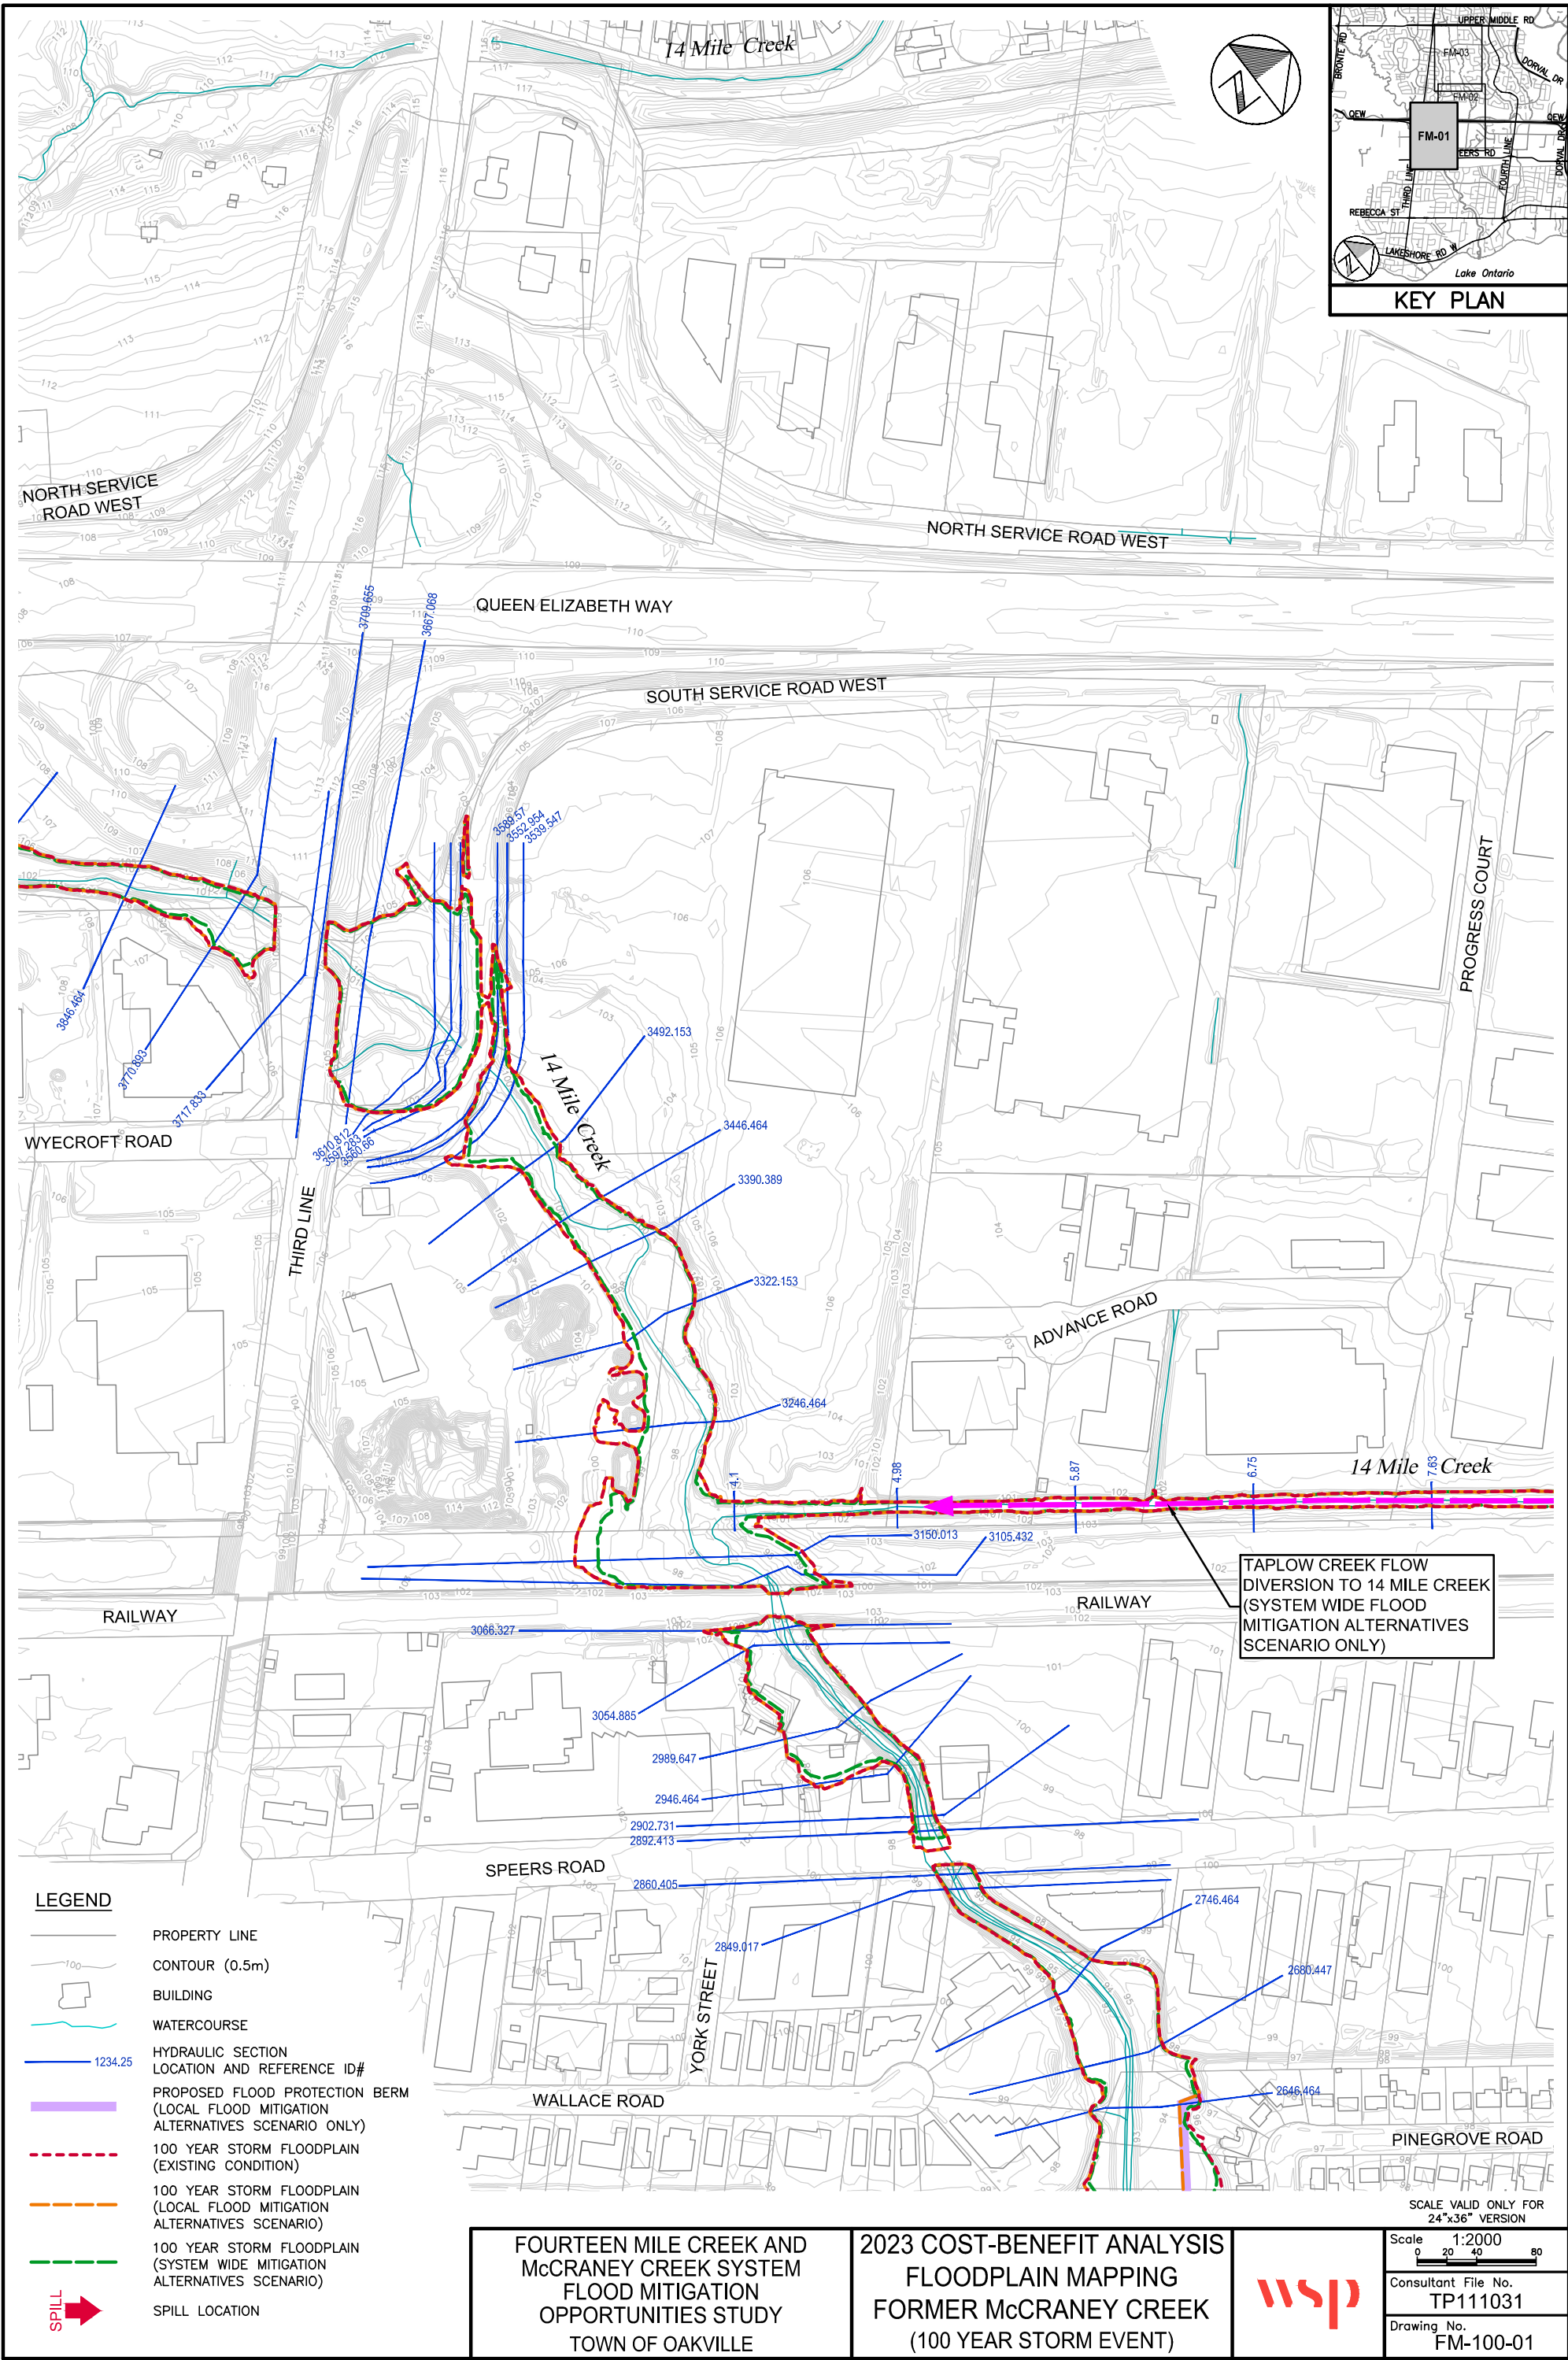

LEGEND

- PROPERTY LINE
- CONTOUR (0.5m)
- BUILDING
- WATERCOURSE
- HYDRAULIC SECTION LOCATION AND REFERENCE ID#
- PROPOSED FLOOD PROTECTION BERM (LOCAL FLOOD MITIGATION ALTERNATIVES SCENARIO ONLY)
- 100 YEAR STORM FLOODPLAIN (EXISTING CONDITION)
- 100 YEAR STORM FLOODPLAIN (LOCAL FLOOD MITIGATION ALTERNATIVES SCENARIO)
- 100 YEAR STORM FLOODPLAIN (SYSTEM WIDE MITIGATION ALTERNATIVES SCENARIO)
- SPILL LOCATION


FOURTEEN MILE CREEK AND
McCRANEY CREEK SYSTEM
FLOOD MITIGATION
OPPORTUNITIES STUDY
TOWN OF OAKVILLE

2023 COST-BENEFIT ANALYSIS
FLOODPLAIN MAPPING
FORMER McCRANEY CREEK
(100 YEAR STORM EVENT)



Scale 1:2000
Consultant File No.
TP111031
Drawing No.
FM-100-01

Path: D:\TP111031 - 14 Mile Creek\water\dwg\2023-11\DWG CBA2023-100YR.dwg
2023-11-06
Plotted By: wds_richard.bortolo
Last Saved: 2023-11-06
Last Saved: 2023-11-06

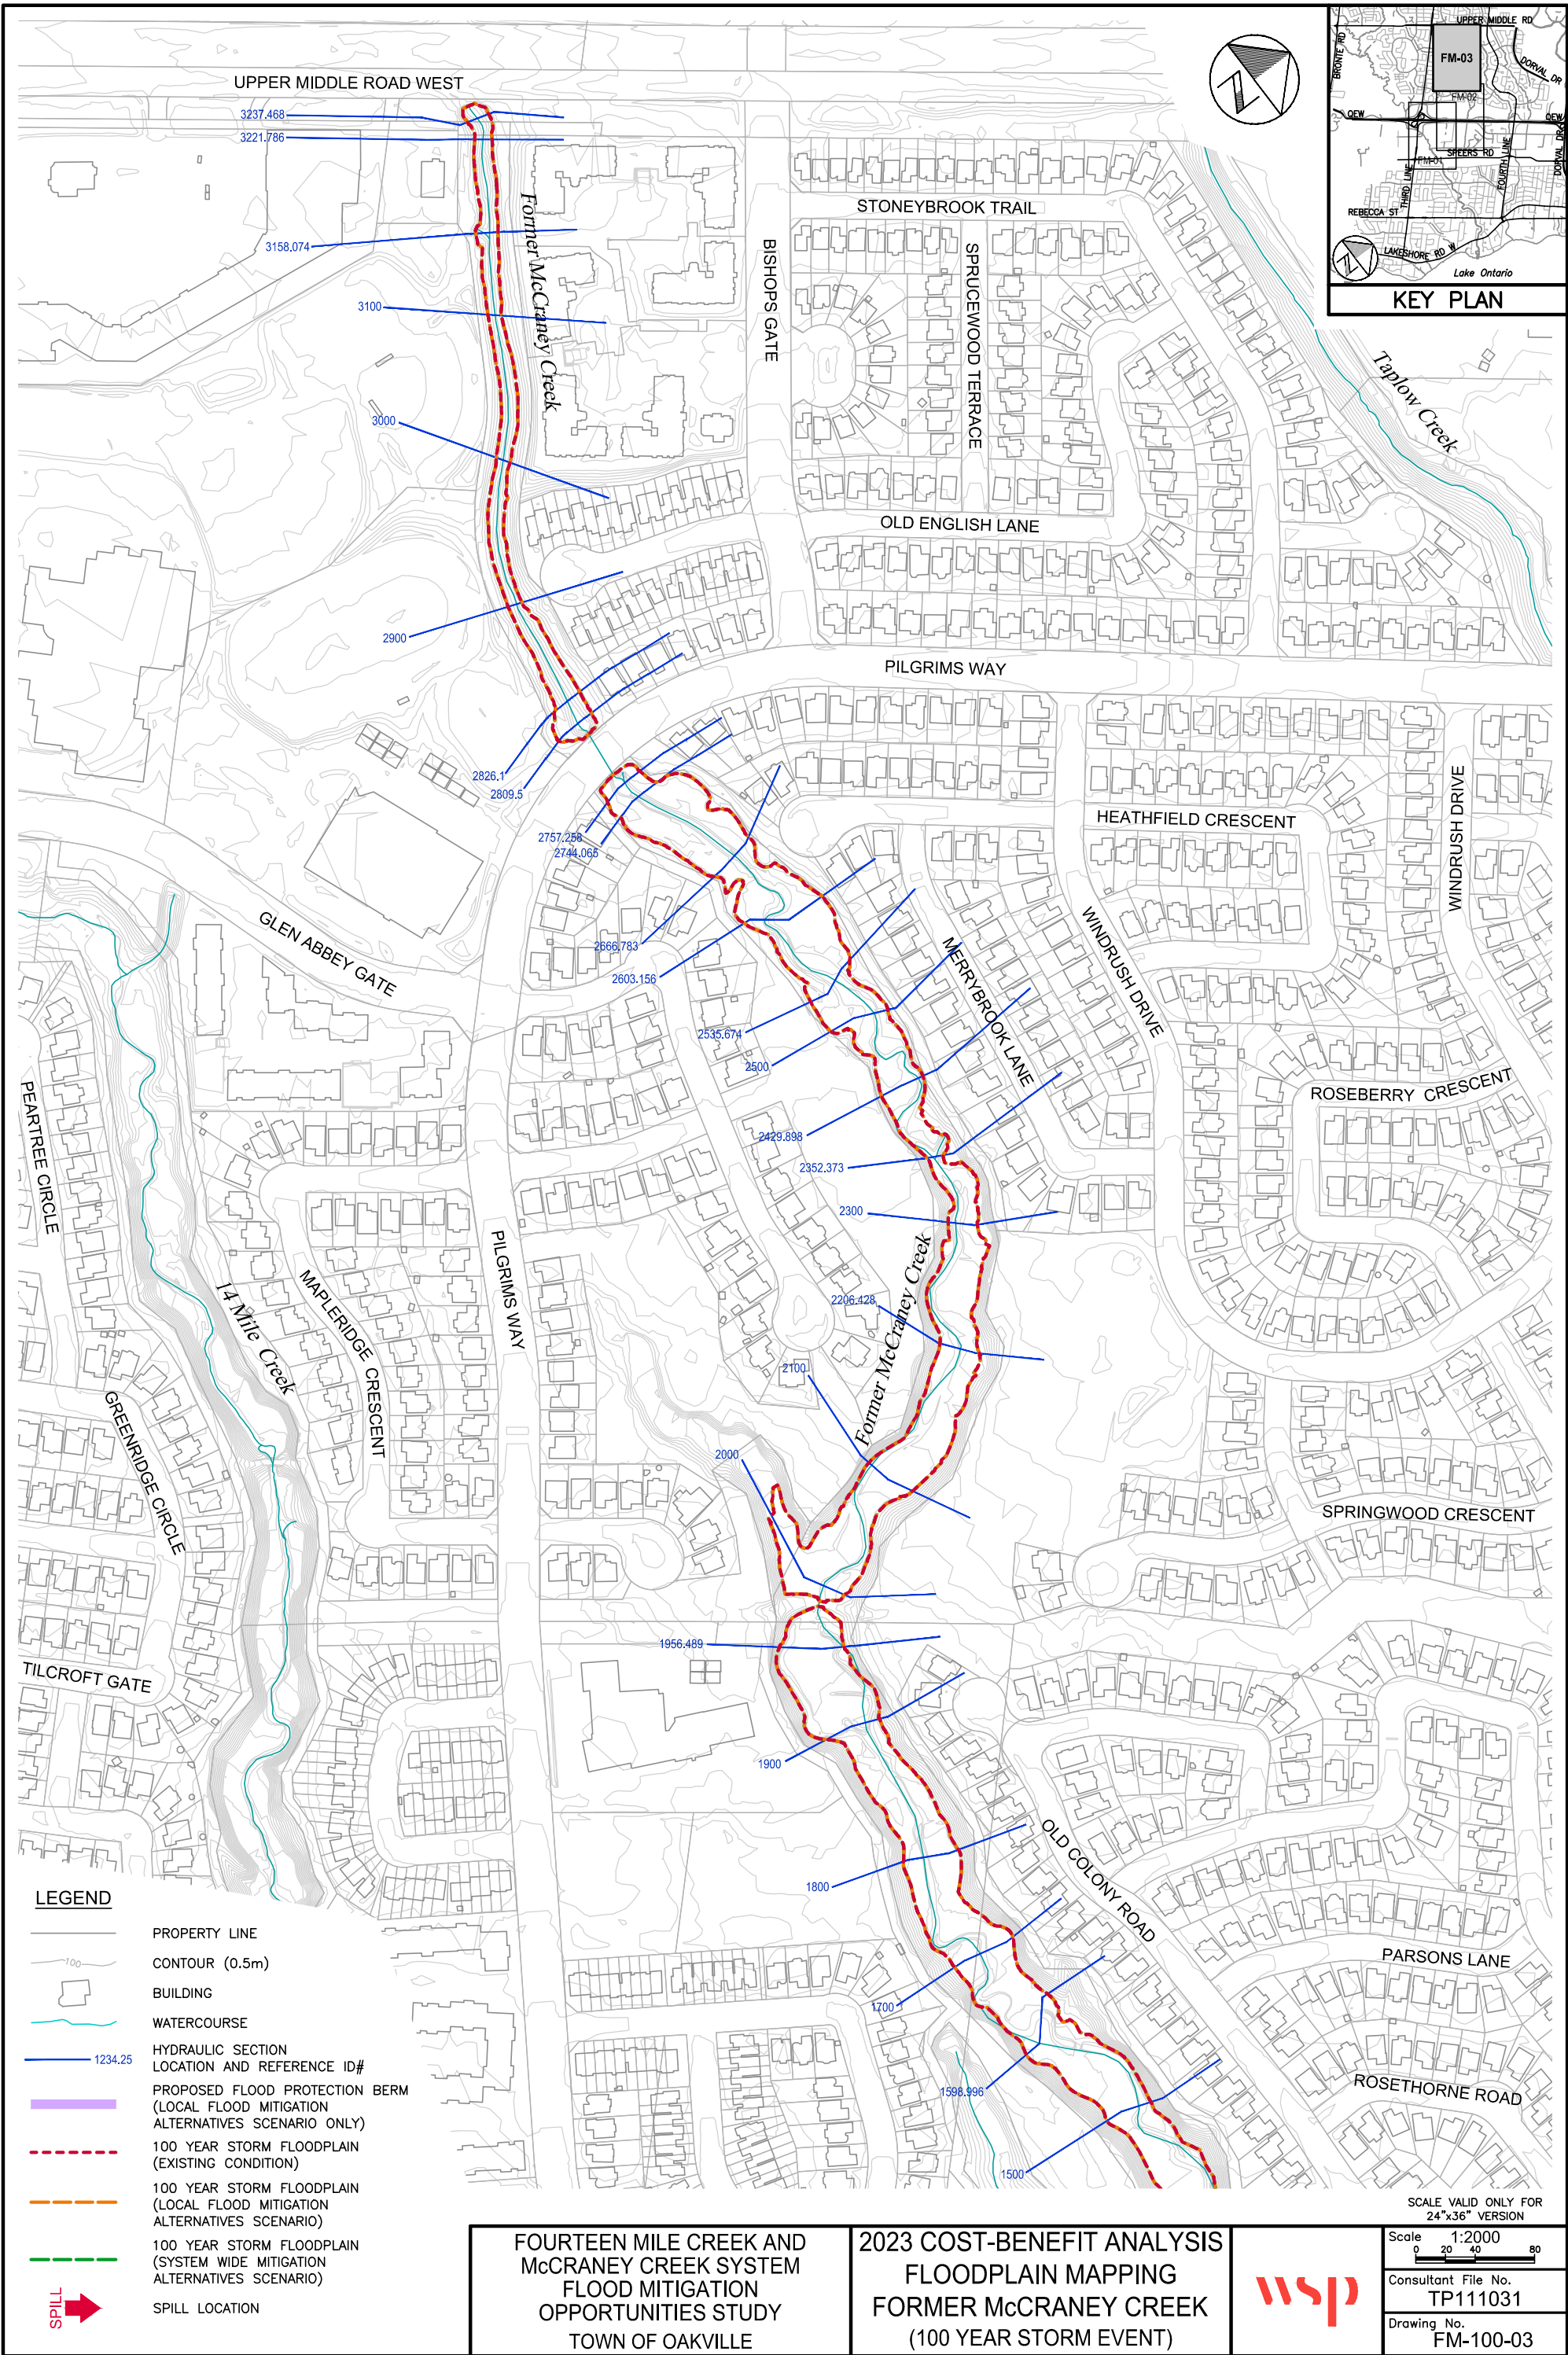

LEGEND

- PROPERTY LINE
- CONTOUR (0.5m)
- BUILDING
- WATERCOURSE
- HYDRAULIC SECTION LOCATION AND REFERENCE ID# 1234.25
- PROPOSED FLOOD PROTECTION BERM (LOCAL FLOOD MITIGATION ALTERNATIVES SCENARIO ONLY)
- 100 YEAR STORM FLOODPLAIN (EXISTING CONDITION)
- 100 YEAR STORM FLOODPLAIN (LOCAL FLOOD MITIGATION ALTERNATIVES SCENARIO)
- 100 YEAR STORM FLOODPLAIN (SYSTEM WIDE MITIGATION ALTERNATIVES SCENARIO)
- SPILL LOCATION

FOURTEEN MILE CREEK AND
McCRANEY CREEK SYSTEM
FLOOD MITIGATION
OPPORTUNITIES STUDY
TOWN OF OAKVILLE

2023 COST-BENEFIT ANALYSIS
FLOODPLAIN MAPPING
FORMER McCRANEY CREEK
(100 YEAR STORM EVENT)

