PLAN 20M-1223

I CERTIFY THAT THIS PLAN IS REGISTERED IN THE LAND REGISTRY OFFICE FOR THE LAND TITLES DIVISION OF HALTON (No. 20) AT 15:06 O'CLOCK ON THE 12 DAY OF March, 2020 AND ENTERED IN THE PARCEL REGISTER FOR PROPERTY IDENTIFIER 25069-0161 25069-0162

AND THE REQUIRED CONSENTS ARE REGISTERED AS PLAN DOCUMENT No. HR1669033

Tere Wunderlich
REPRESENTATIVE FOR LAND REGISTRAR

THIS PLAN COMPRISES ALL OF PINS 25069-0161 (LT) AND 25069-0162 (LT).

ALL OF BLOCKS 507 AND 508, AND PART OF OWLSNEST WAY ARE SUBJECT TO AN EASEMENT AS IN INSTRUMENT NUMBER 74286.
PART OF BLOCKS 480, 483, AND 494 ARE SUBJECT TO AN EASEMENT AS IN INSTRUMENT NUMBER HR70019.
PART OF BLOCKS 478, 479, 480 AND 494, AND PART OF SAW WHET BOULEVARD ARE SUBJECT TO AN EASEMENT AS IN INSTRUMENT NUMBER H840899.
ALL OF BLOCK 505 (WIDENING) IS SUBJECT TO AN EASEMENT AS IN INSTRUMENT NUMBER HR1599736.

PLAN OF SUBDIVISION OF
PART OF LOTS 28, 29 AND 30 CONCESSION 2 SOUTH OF DUNDAS STREET
(GEOGRAPHIC TOWNSHIP OF TRAFALGAR)
TOWN OF OAKVILLE
REGIONAL MUNICIPALITY OF HALTON

SCALE 1 : 1000

0 20 40 60 metres

J.D. BARNES LIMITED

METRIC DISTANCES AND COORDINATES SHOWN ON THIS PLAN ARE IN METRES AND CAN BE CONVERTED TO FEET BY DIVIDING BY 0.3048.

OWNER'S CERTIFICATE - PLAN OF SUBDIVISION

THIS IS TO CERTIFY THAT:
1. LOTS 1 TO 443 BOTH INCLUSIVE, BLOCKS 444 TO 504 BOTH INCLUSIVE, BLOCKS 507, 508 AND 510, THE STREETS NAMELY: AUBREY TURQUAND TRAIL, BADGER CRESCENT, BELT LANE, CHARLES CORNWALL AVENUE, EDWARD LEAVER TRAIL, FELICITY GARDENS, HYACINTH CRESCENT, IRENE CRESCENT, IRON BRIDGE ROAD, LANE 175, LITTLEFIELD CRESCENT, MEADOWSIDE PATH, MERTON ROAD, MINNOW STREET, OWLSNEST WAY, PONDSIDE TRAIL, QUEENS PLATE ROAD, SAW WHET BOULEVARD, STAG HOLLOW AND YELLOW ROSE CIRCLE, THE STREET WIDENINGS NAMELY: BLOCKS 505, 506 AND 509 HAVE BEEN LAID OUT IN ACCORDANCE WITH OUR INSTRUCTIONS.
2. THE STREETS ARE HEREBY DEDICATED TO THE CORPORATION OF THE TOWN OF OAKVILLE.
3. THE STREET WIDENINGS ARE HEREBY DEDICATED TO HALTON REGION.

DATED THIS 3rd DAY OF FEBRUARY 2020

BRONTE GREEN CORPORATION

GORD BUCK, PRESIDENT
"I HAVE THE AUTHORITY TO BIND THE CORPORATION"

NOTES

BEARINGS ARE GRID, DERIVED FROM OBSERVED REFERENCE POINTS (ORPs) A, B AND C, BY REAL TIME NETWORK OBSERVATIONS, UTM ZONE 17, NAD83 (ORIG).

INTEGRATION DATA

OBSERVED REFERENCE POINTS (ORPs) DERIVED FROM GPS OBSERVATIONS USING THE SMARTNET NETWORK SERVICE AND ARE REFERRED TO UTM ZONE 17, NAD83 (CSRS) (1997.0).

COORDINATE VALUES ARE TO URBAN ACCURACY IN ACCORDANCE WITH SECTION 14 (2) OF O.REG 216/10.

POINT ID	EASTING	NORTHING
ORP (A)	600 510.79	4 808 528.84
ORP (B)	601 144.75	4 807 933.17

COORDINATES CANNOT, IN THEMSELVES, BE USED TO RE-ESTABLISH CORNERS OR BOUNDARIES SHOWN ON THIS PLAN.

DISTANCES ON THIS PLAN ARE GROUND AND CAN BE CONVERTED TO GRID BY MULTIPLYING BY THE COMBINED SCALE FACTOR OF 0.999705.

LEGEND

■	DENOTES	SURVEY MONUMENT FOUND
□	DENOTES	SURVEY MONUMENT SET
SIB	DENOTES	STANDARD IRON BAR
SSIB	DENOTES	SHORT STANDARD IRON BAR
IB	DENOTES	IRON BAR
CC	DENOTES	CUT CROSS
CP	DENOTES	CONCRETE PIN
PWF	DENOTES	POST AND WIRE FENCE
MEAS	DENOTES	MEASURED
JDB	DENOTES	J.D. BARNES LIMITED
950	DENOTES	FRED G. CUNNINGHAM INC., O.L.S.
1059	DENOTES	W. M. FENTON, O.L.S.
MGS	DENOTES	MINISTRY OF GOVERNMENT SERVICES
CML	DENOTES	CUNNINGHAM McCONNELL LIMITED, O.L.S.
OH	DENOTES	ONTARIO HYDRO
NI	DENOTES	NOT IDENTIFIABLE
P1	DENOTES	PLAN 20R-19970
P2	DENOTES	PLAN 20R-19973
P3	DENOTES	PLAN 20R-21060

ALL SET SSIB MONUMENTS WERE USED DUE TO LACK OF OVERBURDEN AND/OR PROXIMITY OF UNDERGROUND UTILITIES IN ACCORDANCE WITH SECTION 11 (4) OF O.REG. 525/91.

SURVEY MONUMENTS PLANTED ARE IRON BARS UNLESS OTHERWISE NOTED.

DISTANCES SHOWN ON CURVED LIMITS ARE ARC MEASUREMENTS.

MUNICIPAL APPROVAL

APPROVED UNDER SECTION 51 OF THE PLANNING ACT, R.S.O. 1990, c.P.13, THIS 12 DAY OF March, 2020

MARK H. SIMEONI, MCIP, RPP
DIRECTOR OF PLANNING SERVICES
(AUTHORITY GRANTED BY BY-LAW 1998-272, AS AMENDED)

SURVEYOR'S CERTIFICATE

I CERTIFY THAT:
1. THIS SURVEY AND PLAN ARE CORRECT AND IN ACCORDANCE WITH THE SURVEYS ACT, THE SURVEYORS ACT AND THE LAND TITLES ACT AND THE REGULATIONS MADE UNDER THEM.
2. THE SURVEY WAS COMPLETED ON NOVEMBER 25, 2019.

NOVEMBER 26, 2019
DATE

R. S. QUERUBIN
ONTARIO LAND SURVEYOR

J.D. BARNES LIMITED
SURVEYING MAPPING GIS
LAND INFORMATION SPECIALISTS
401 WHEELABRATOR WAY, SUITE A, MILTON, ON L9T 3C1
T: (905) 875-9955 F: (905) 875-9956 www.jdbarnes.com

DRAWN BY: RPA/CE	CHECKED BY: RSQ	REFERENCE NO.: 12-30-371-00
FILE: G:\12-30-371-00\mp123037100.dgn		DATED: NOVEMBER 26, 2019 PLOTTED: 2/9/2020

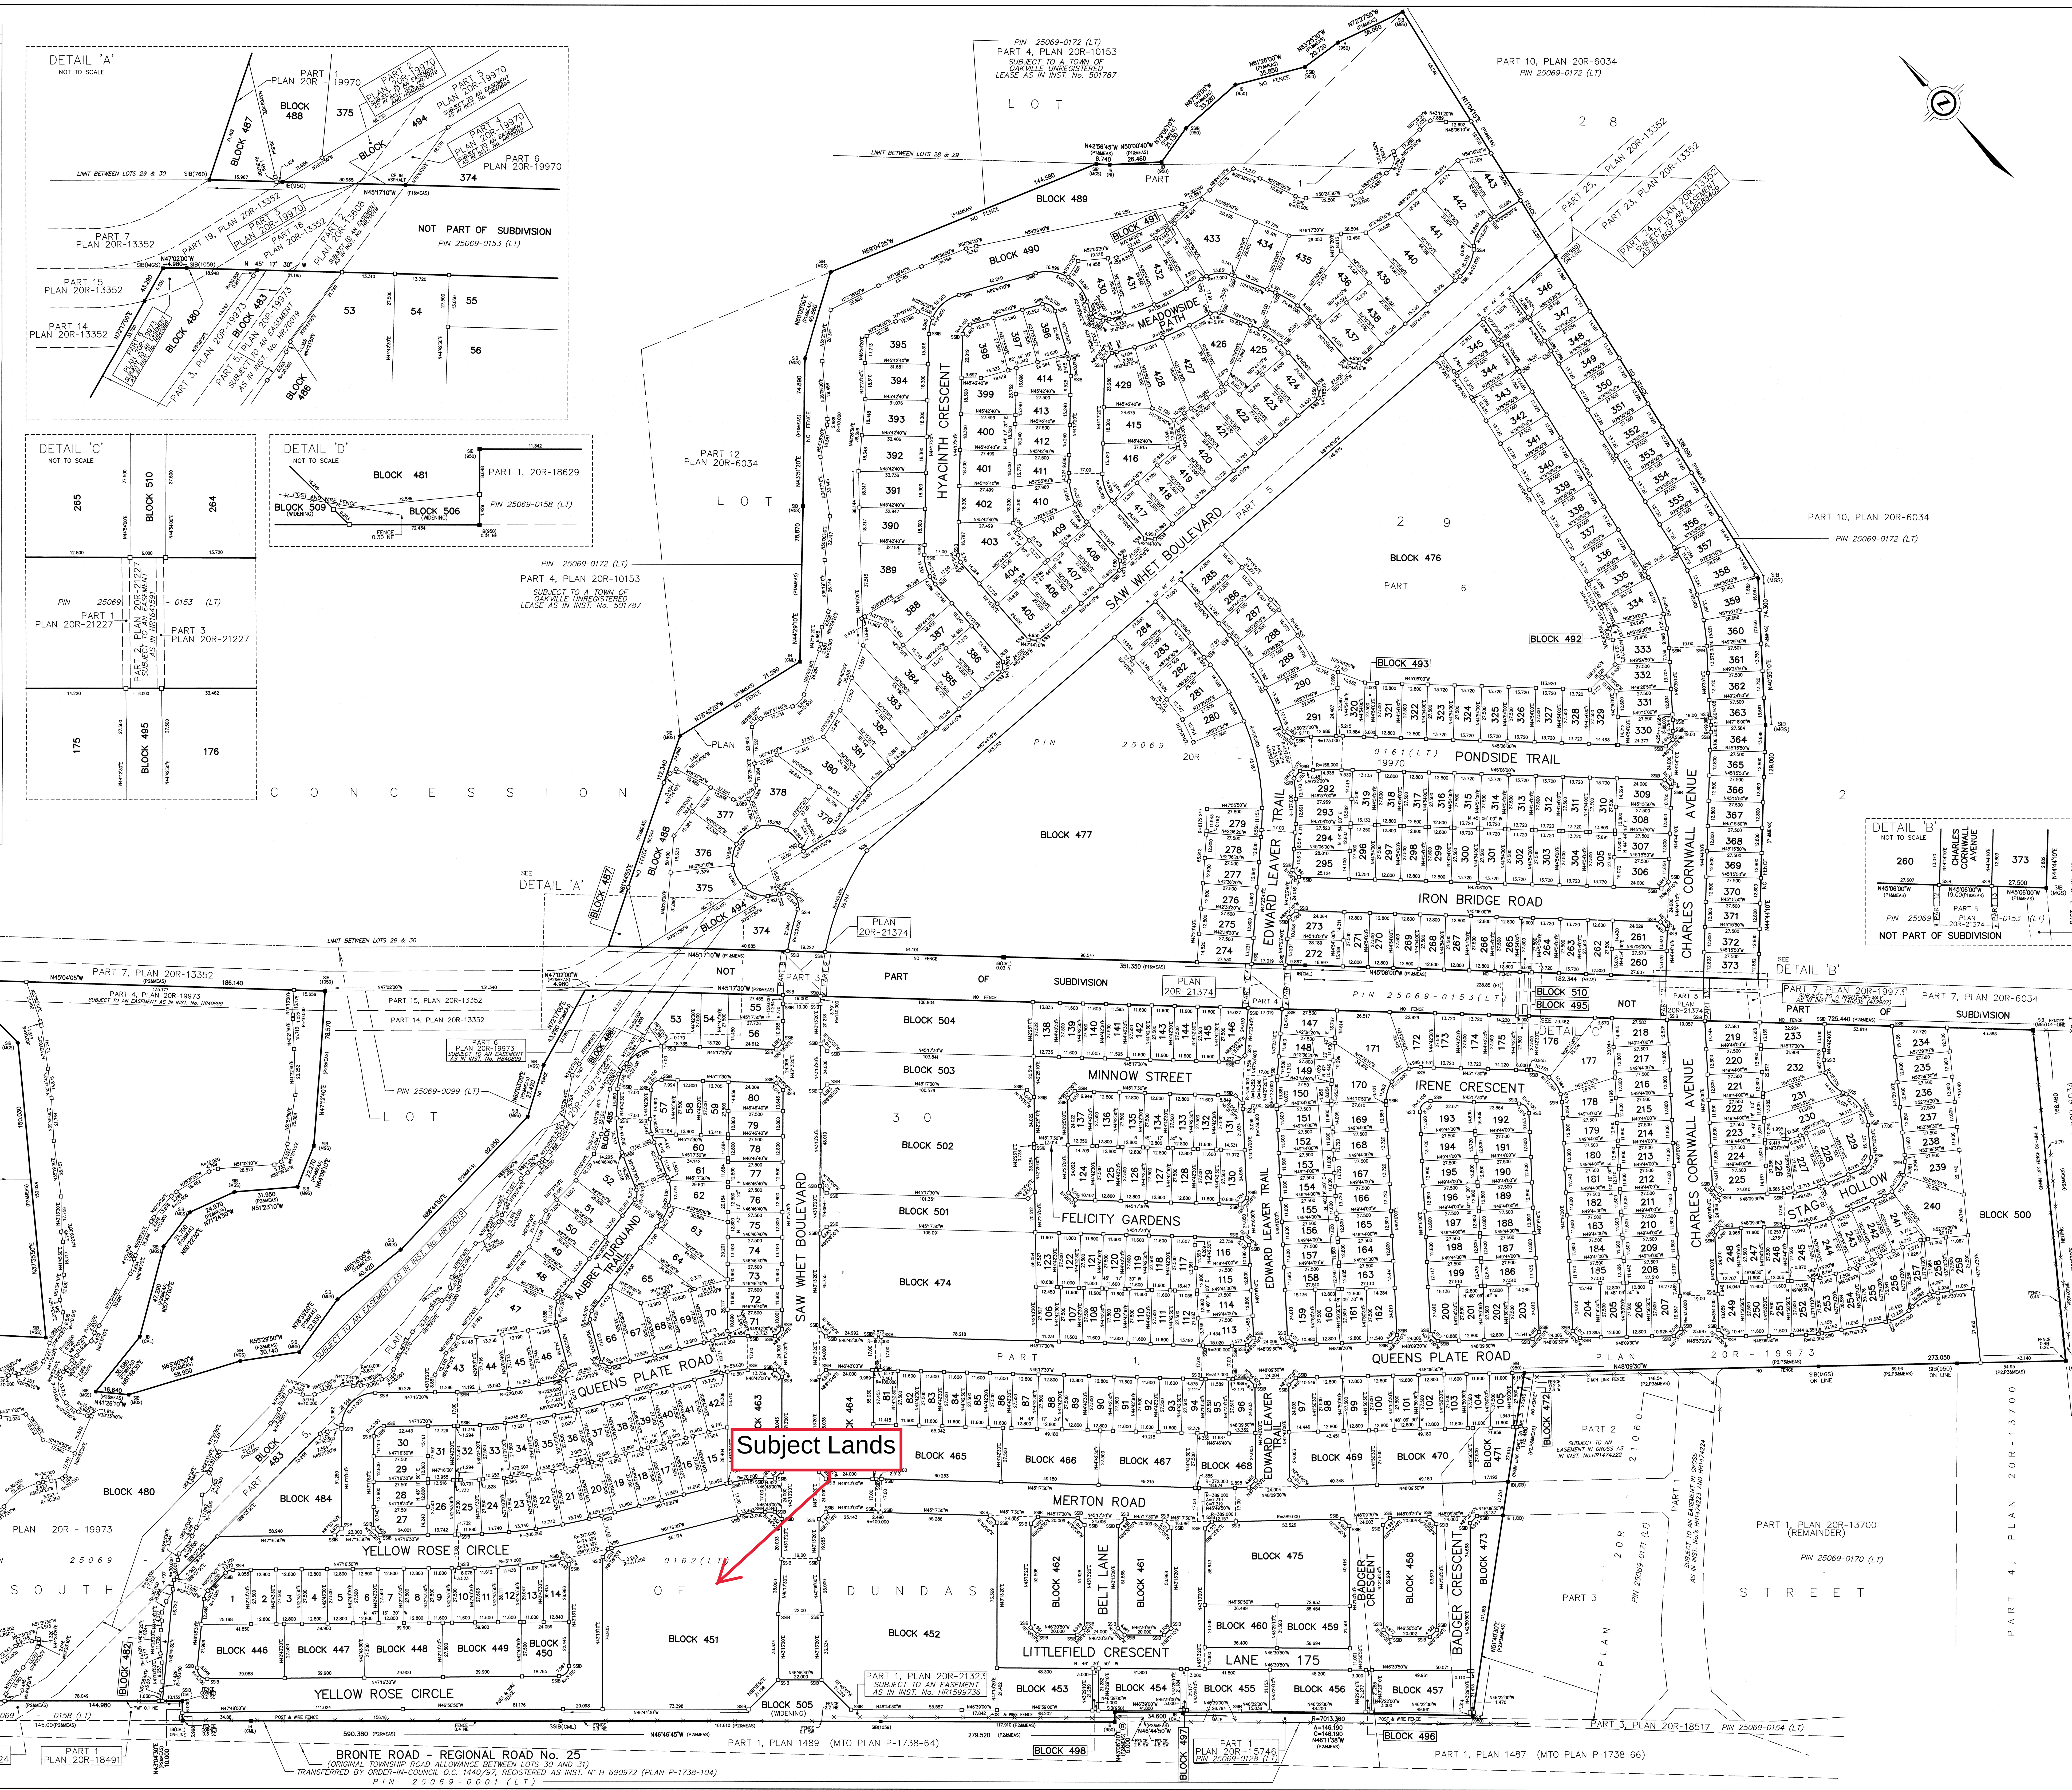

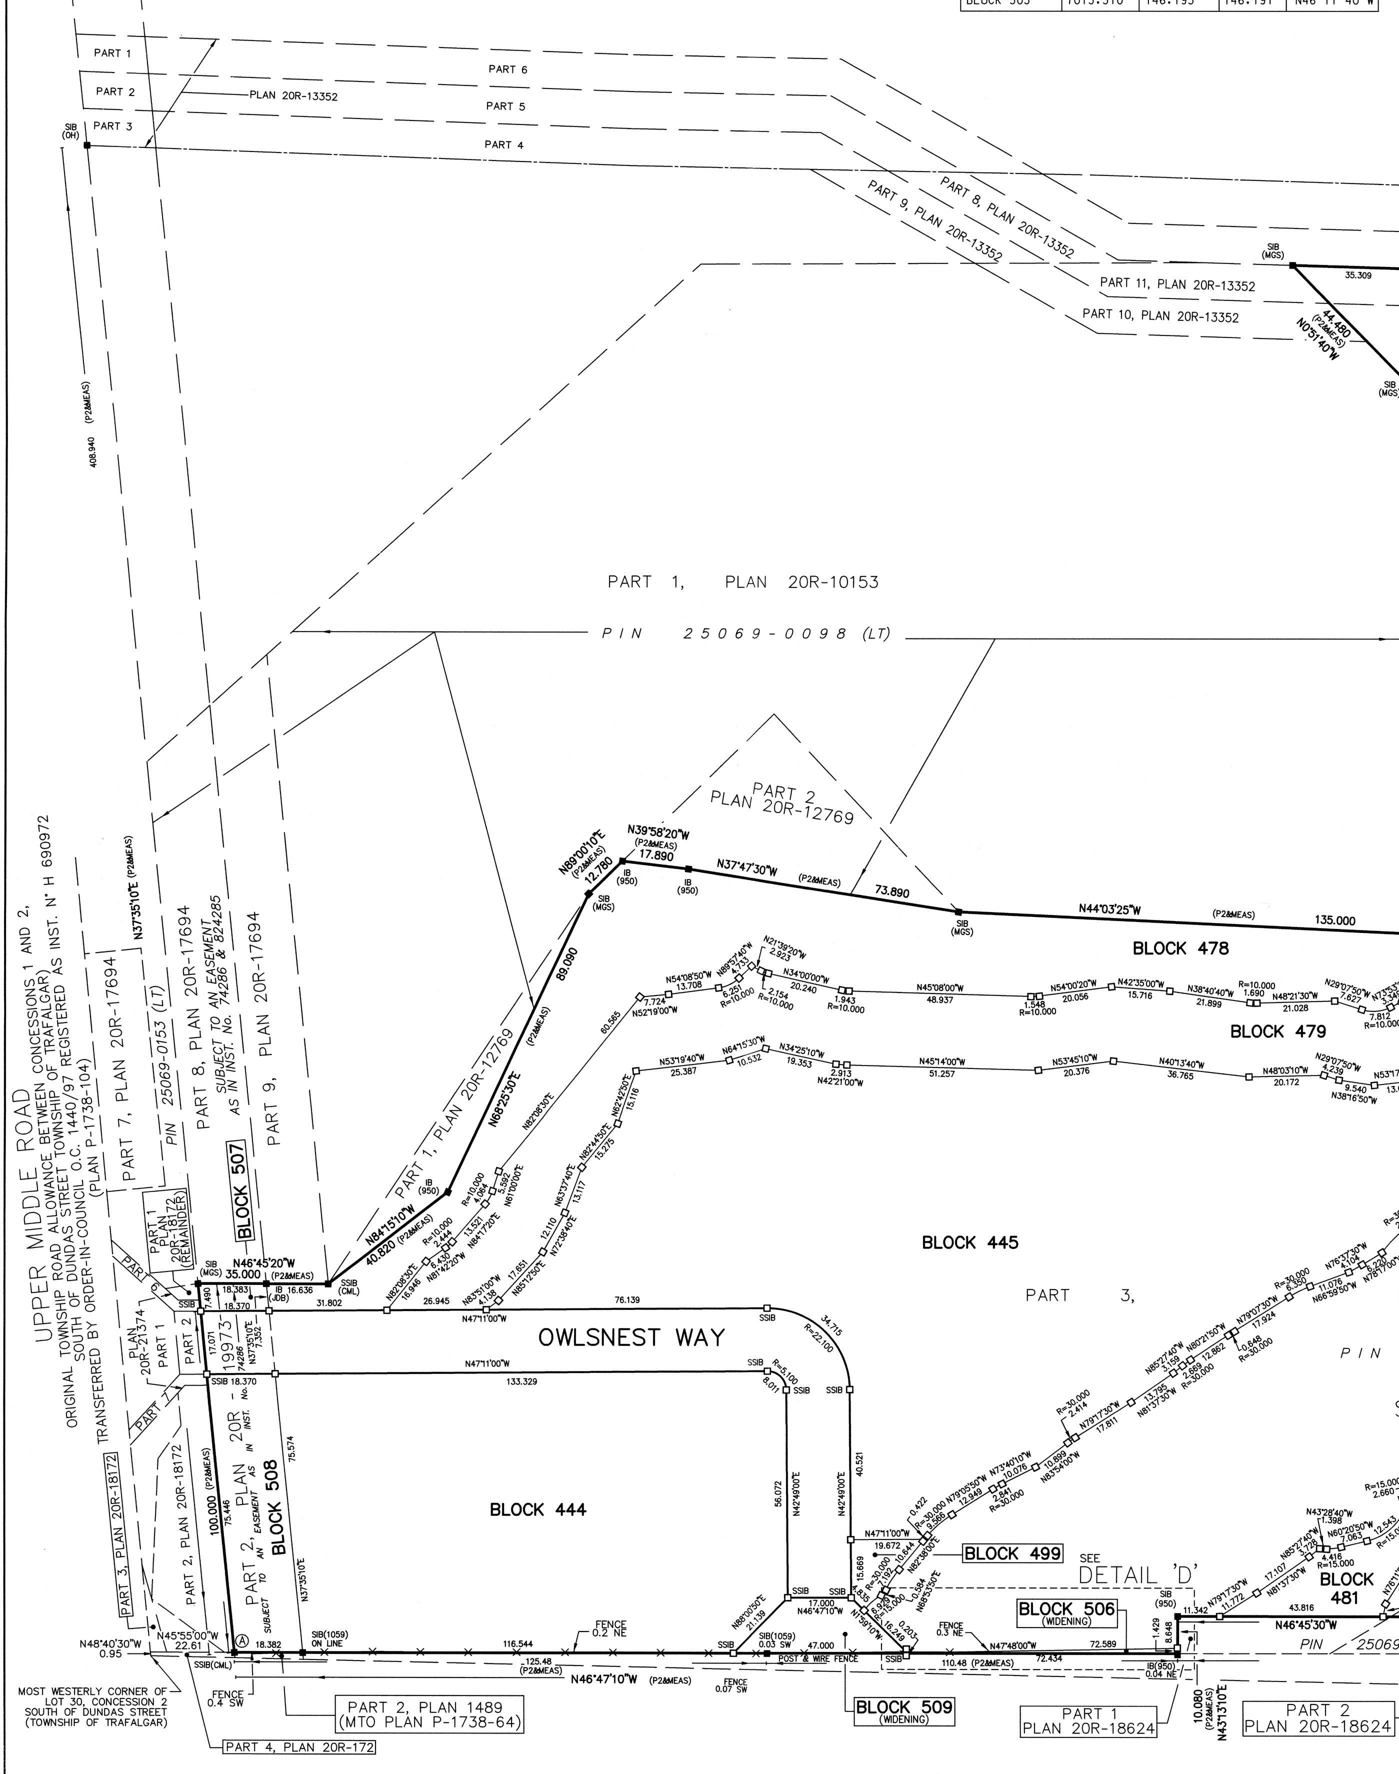

CURVE TABLE

LOT	RADIUS	ARC	CHORD	BEARING
LOT 1	5.100	3.970	3.870	N69°34'20"W
LOT 1	7.000	4.810	4.716	N68°26'40"E
LOT 10	317.000	8.078	8.078	N48°00'10"W
LOT 11	317.000	11.612	11.611	N49°47'00"W
LOT 12	317.000	11.638	11.638	N51°53'00"W
LOT 13	317.000	11.681	11.680	N53°59'30"W
LOT 14	317.000	9.784	9.783	N55°55'50"W
LOT 20	300.000	6.450	6.449	N60°39'20"W
LOT 20	272.500	5.858	5.858	N60°39'20"W
LOT 21	300.000	13.740	13.739	N58°43'40"W
LOT 21	272.500	5.981	5.981	N59°24'40"W
LOT 21	272.500	6.500	6.499	N58°05'50"W
LOT 22	300.000	13.740	13.739	N56°06'10"W
LOT 22	272.500	7.538	7.538	N56°37'20"W
LOT 22	272.500	4.942	4.942	N55°18'40"W
LOT 23	300.000	13.740	13.739	N53°28'40"W
LOT 23	272.500	9.095	9.095	N53°50'10"W
LOT 23	272.500	3.385	3.385	N52°31'20"W
LOT 24	300.000	13.740	13.739	N50°51'20"W
LOT 24	272.500	10.653	10.652	N51°02'50"W
LOT 24	272.500	1.828	1.828	N49°44'10"W
LOT 25	300.000	11.880	11.880	N48°24'30"W
LOT 25	272.500	10.791	10.791	N48°24'30"W
LOT 30	5.100	7.969	7.183	N87°57'40"E
LOT 32	272.500	10.791	10.791	N48°24'30"W
LOT 32	272.500	1.828	1.828	N49°44'10"W
LOT 32	245.000	11.346	11.345	N48°36'00"W
LOT 33	272.500	10.653	10.652	N51°02'50"W
LOT 33	272.500	3.385	3.385	N52°31'20"W
LOT 33	245.000	12.621	12.620	N51°24'10"W
LOT 34	272.500	9.095	9.095	N53°50'10"W
LOT 34	272.500	4.942	4.942	N55°18'40"W
LOT 34	245.000	12.621	12.620	N54°21'20"W
LOT 35	272.500	7.538	7.538	N56°37'20"W
LOT 35	272.500	6.500	6.499	N58°05'50"W
LOT 35	245.000	12.621	12.620	N57°18'20"W
LOT 36	272.500	5.981	5.981	N59°24'40"W
LOT 36	272.500	5.858	5.858	N60°39'20"W
LOT 36	245.000	10.645	10.644	N60°01'40"W
LOT 42	53.000	3.171	3.171	N59°33'30"W
LOT 43	228.000	11.192	11.191	N48°40'50"W
LOT 43	201.989	9.143	9.142	N48°52'40"W
LOT 44	228.000	15.093	15.090	N51°59'00"W
LOT 44	201.989	13.258	13.256	N52°03'20"W
LOT 45	228.000	15.292	15.290	N55°48'00"W
LOT 45	201.989	13.190	13.187	N55°48'20"W
LOT 46	228.000	12.716	12.715	N59°19'10"W
LOT 46	201.989	14.666	14.662	N59°45'20"W
LOT 47	201.989	9.143	9.142	N48°52'40"W
LOT 47	201.989	13.258	13.256	N52°03'20"W
LOT 47	201.989	13.190	13.187	N55°48'20"W
LOT 47	201.989	14.666	14.662	N59°45'20"W
LOT 47	17.000	11.373	11.162	N47°42'50"E
LOT 48	17.000	4.043	4.034	N73°41'40"E
LOT 52	5.100	5.212	4.988	N51°13'50"E
LOT 52	47.000	0.318	0.318	N22°09'00"E
LOT 53	22.100	0.170	0.170	N45°30'40"W
LOT 55	159.000	4.284	4.284	N43°59'40"E
LOT 57	5.100	8.011	7.212	N89°42'30"E
LOT 57	30.000	7.487	7.468	N37°33'40"E
LOT 60	30.000	4.427	4.423	N26°11'00"E
LOT 61	22.100	1.502	1.501	N23°54'10"E
LOT 62	22.100	12.779	12.602	N42°24'50"E
LOT 63	22.100	8.304	8.255	N69°44'30"E
LOT 66	5.100	4.625	4.468	N54°31'40"E
LOT 70	70.000	8.348	8.343	N57°51'20"W
LOT 71	70.000	9.454	9.446	N50°34'10"W
LOT 81	100.000	2.461	2.461	N45°59'40"W
LOT 94	317.000	2.111	2.111	N45°28'50"W
LOT 95	317.000	11.589	11.588	N46°43'10"W
LOT 96	317.000	2.171	2.171	N47°57'50"W
LOT 113	300.000	15.020	15.018	N46°43'30"W
LOT 131	139.000	3.039	3.039	N40°53'40"E
LOT 149	95.500	1.079	1.079	N47°04'10"E
LOT 149	122.000	1.315	1.315	N47°05'10"E
LOT 150	95.500	1.956	1.956	N40°50'50"E
LOT 150	95.500	8.854	8.851	N44°05'30"E
LOT 150	122.000	13.861	13.854	N43°31'20"E
LOT 169	95.500	1.956	1.956	N40°50'50"E
LOT 170	17.000	11.002	10.811	N58°48'20"E
LOT 170	95.500	1.079	1.079	N47°04'10"E
LOT 170	95.500	8.854	8.851	N44°05'30"E
LOT 171	17.000	11.022	10.830	N84°04'50"W
LOT 172	17.000	5.998	5.967	N55°23'50"W
LOT 176	17.000	10.730	10.553	N27°12'30"W
LOT 177	17.000	10.494	10.328	N8°33'30"E
LOT 178	17.000	4.162	4.151	N33°15'10"E
LOT 192	5.100	7.616	6.927	N2°30'40"W
LOT 193	5.100	8.407	7.487	N87°29'20"E
LOT 207	335.000	16.537	16.535	N41°40'50"E
LOT 226	49.000	5.421	5.419	N50°42'50"W
LOT 226	21.500	1.995	1.994	N50°12'10"W
LOT 227	49.000	12.713	12.677	N61°19'00"W
LOT 227	21.500	6.587	6.561	N61°38'20"W
LOT 229	5.100	6.529	6.092	N74°01'00"E
LOT 229	20.000	8.231	8.173	N25°33'10"E
LOT 230	21.500	1.995	1.994	N50°12'10"W
LOT 230	21.500	6.587	6.561	N61°38'20"W
LOT 230	20.000	12.713	12.500	N4°26'50"W
LOT 230	18.000	0.084	0.084	N22°31'20"W
LOT 231	18.000	14.417	14.035	N0°33'30"E
LOT 232	18.000	6.662	6.624	N34°06'30"E
LOT 239	17.000	6.961	6.912	N49°04'20"E
LOT 240	17.000	10.350	10.191	N78°14'40"E
LOT 241	17.000	4.453	4.440	N76°48'40"W
LOT 243	66.000	1.034	1.034	N68°22'00"W
LOT 244	66.000	11.056	11.043	N63°07'00"W
LOT 245	66.000	11.040	11.027	N53°31'40"W
LOT 246	66.000	1.273	1.273	N48°11'00"W
LOT 249	354.000	18.059	18.057	N41°43'40"E
LOT 252	50.000	6.359	6.355	N51°48'10"W
LOT 253	50.000	1.455	1.455	N56°16'50"W
LOT 256	20.000	12.239	12.049	N74°38'40"W
LOT 257	20.000	2.609	2.607	N84°05'20"E
LOT 257	18.000	10.666	10.511	N82°40'30"W
LOT 258	18.000	4.097	4.088	N59°10'40"W
LOT 279	120.000	11.155	11.151	N44°43'50"E
LOT 279	8172.247	11.943	11.943	N44°02'40"E
LOT 280	120.000	16.568	16.555	N16°32'20"E

CURVE TABLE

LOT/BLOCK	RADIUS	ARC	CHORD	BEARING
LOT 281	120.000	16.588	16.574	N8°37'20"E
LOT 282	120.000	5.022	5.021	N3°27'50"E
LOT 287	164.500	6.647	6.647	N3°25'20"E
LOT 287	137.000	5.535	5.535	N3°25'20"E
LOT 288	164.500	16.070	16.063	N7°22'40"E
LOT 288	137.000	13.383	13.378	N7°22'40"E
LOT 289	164.500	16.070	16.063	N12°58'30"E
LOT 289	137.000	13.383	13.378	N12°58'30"E
LOT 290	137.000	13.383	13.378	N18°34'20"E
LOT 291	173.000	12.686	12.683	N48°16'00"W
LOT 291	137.000	10.538	10.535	N23°34'30"E
LOT 292	156.000	14.338	14.333	N47°44'00"W
LOT 292	137.000	10.470	10.467	N38°05'40"E
LOT 293	137.000	12.691	12.687	N42°56'10"E
LOT 294	137.000	4.311	4.311	N46°29'30"E
LOT 320	173.000	3.215	3.215	N45°38'00"W
LOT 330	80.000	5.794	5.792	N42°39'40"E
LOT 333	80.000	9.898	9.891	N37°02'30"E
LOT 334	80.000	20.118	20.065	N20°55'10"E
LOT 335	80.000	3.695	3.695	N12°23'30"E
LOT 343	300.000	1.065	1.065	N10°58'00"E
LOT 343	272.500	1.065	1.065	N10°57'30"E
LOT 344	300.000	14.810	14.809	N9°27'10"E
LOT 344	272.500	13.355	13.354	N9°26'30"E
LOT 345	300.000	3.043	3.043	N7°44'50"E
LOT 345	272.500	2.764	2.764	N7°44'50"E
LOT 346	319.000	0.655	0.655	N7°30'50"E
LOT 347	319.000	13.572	13.571	N8°47'30"E
LOT 348	319.000	5.889	5.889	N10°32'30"E
LOT 357	99.000	11.079	11.073	N14°16'30"E
LOT 358	99.000	13.261	13.251	N21°19'10"E
LOT 359	99.000	13.261	13.251	N28°59'40"E
LOT 360	99.000	13.261	13.251	N36°40'10"E
LOT 361	99.000	0.140	0.140	N40°32'50"E
LOT 363	99.000	3.566	3.566	N41°37'10"E
LOT 364	99.000	3.603	3.603	N43°41'40"E
LOT 374	159.000	21.848	21.831	N56°49'40"E
LOT 374	6.250	12.949	10.754	N1°24'30"E
LOT 374	20.000	2.348	2.347	N61°18'30"W
LOT 374	18.000	5.821	5.795	N55°24'30"W
LOT 375	18.000	12.985	12.705	N15°27'50"E
LOT 376	18.000	10.868	10.703	N53°25'30"E
LOT 377	18.000	14.094	13.737	N86°50'50"W
LOT 377	7.600	8.089	7.713	N49°05'00"W
LOT 378	18.000	15.268	14.814	N40°06'50"W
LOT 378	7.600	8.089	7.713	N69°55'50"E
LOT 379	159.000	14.296	14.292	N78°48'20"E
LOT 379	18.000	10.669	10.514	N1°10'00"E
LOT 379	20.000	3.281	3.277	N13°26'50"E
LOT 380	159.000	14.073	14.068	N83°55'00"E
LOT 381	159.000	15.268	15.262	N89°12'10"E
LOT 382	159.000	0.860	0.860	N87°53'30"W
LOT 388	22.100	4.689	4.681	N8°20'40"E
LOT 389	22.100	11.521	11.391	N29°21'20"E
LOT 395	21.000	8.383	8.327	N55°43'30"E
LOT 396	5.100	8.011	7.212	N17°44'10"W
LOT 398	5.100	6.495	6.065	N80°46'40"E
LOT 403	5.100	3.741	3.657	N23°16'40"E
LOT 409	37.000	10.859	10.820	N10°40'20"E
LOT 410	37.000	12.056	12.003	N28°24'50"E
LOT 411	37.000	4.224	4.222	N41°01'10"E
LOT 414	30.000	8.915	8.883	N35°46'40"E
LOT 416	20.000	14.670	14.343	N23°16'40"E
LOT 425	26.000	12.237	12.124	N11°13'10"W
LOT 426	5.100	4.798	4.623	N51°39'10"W
LOT 426	155.864	12.008	12.005	N76°24'00"W
LOT 427	155.864	15.003	14.998	N71°26'00"W
LOT 428	155.864	15.003	14.998	N65°55'10"W
LOT 429	155.864	9.504	9.502	N61°24'50"W
LOT 430	138.864	7.936	7.935	N61°18'20"W
LOT 430	21.000	16.091	15.700	N5°18'40"E
LOT 430	5.000	1.915	1.904	N15°53'30"E
LOT 431	138.864	16.105	16.096	N66°15'50"W
LOT 432	138.864	18.211	18.198	N73°20'40"W
LOT 433	17.000	13.851	13.471	N48°02'30"W
LOT 435	46.000	13.000	12.956	N16°36'20"W
LOT 436	46.000	8.650	8.637	N3°07'20"W
LOT 441	20.000	16.339	15.889	N68°51'40"E
LOT 441	18.000	0.626	0.626	N46°27'10"E
LOT 442	18.000	16.845	16.237	N74°15'30"E
BLOCK 444	5.100	8.011	7.212	N2°11'00"W
BLOCK 445	22.100	34.715	31.254	N2°11'00"W
BLOCK 445	30.000	9.566	9.526	N88°14'00"W
BLOCK 445	30.000	2.841	2.840	N76°23'00"W
BLOCK 445	30.000	2.414	2.413	N81°35'40"W
BLOCK 445	30.000	2.669	2.668	N82°54'40"W
BLOCK 445	30.000	0.648	0.648	N79°44'40"W
BLOCK 445	30.000	6.350	6.338	N73°03'40"W
BLOCK 445	30.000	21.482	21.026	N80°55'10"W
BLOCK 445	30.000	4.397	4.393	N56°12'30"W
BLOCK 445	30.000	5.962	5.952	N61°14'30"W
BLOCK 445	30.000	1.168	1.168	N82°43'50"W
BLOCK 446	5.100	8.548	7.582	N0°44'30"E
BLOCK 450	5.100	7.967	7.181	N87°58'20"E
BLOCK 451	53.000	13.463	13.427	N53°59'40"W
BLOCK 451	317.000	0.253	0.253	N61°14'50"W
BLOCK 452	100.000	2.490	2.490	N46°00'10"W
BLOCK 463	70.000	17.781	17.733	N53°59'40"W
BLOCK 463	53.000	10.307	10.291	N52°16'20"W
BLOCK 465	117.000	2.913	2.913	N46°00'10"W
BLOCK 468	372.000	18.624	18.623	N46°43'30"W
BLOCK 474	117.000	2.879	2.879	N45°59'40"W
BLOCK 475	389.000	12.157	12.156	N47°15'50"W
BLOCK 476	272.500	1.065	1.065	N10°57'30"E
BLOCK 476	272.500	13.355	13.354	N9°26'30"E
BLOCK 476	272.500	2.764	2.764	N7°44'50"E
BLOCK 476	164.500	6.647	6.647	N3°25'20"E
BLOCK 476	164.500	16.070	16.063	N7°22'40"E
BLOCK 476	164.500	16.070	16.063	N12°58'30"E
BLOCK 477	8172.247	11.943	11.943	N44°02'40"E
BLOCK 477	120.000	45.187	44.920	N31°16'50"E
BLOCK 477	140.000	55.943	55.572	N65°27'30"E
BLOCK 478	10.000	2.444	2.438	N88°42'30"W
BLOCK 478	10.000	4.064	4.037	N72°38'40"E
BLOCK 478	10.000	6.251	6.150	N72°03'20"W
BLOCK 478	10.000	2.154	2.150	N27°49'40"W
BLOCK 478	10.000	1.943	1.940	N39°34'00"W
BLOCK 478	10.000	1.548	1.547	N49°34'10"W
BLOCK 478	10.000	1.690	1.688	N43°31'00"W
BLOCK 478	10.000	7.812	7.615	N51°30'30"W
BLOCK 478	10.000	15.528	14.014	N73°55'10"W
BLOCK 478	10.000	8.535	8.278	N54°19'30"E
BLOCK 478	10.000	1.819	1.816	N29°07'50"E

CURVE TABLE

LOT/BLOCK	RADIUS	ARC	CHORD	BEARING
BLOCK 479	10.000	4.983	4.931	N24°19'20"W
BLOCK 479	10.000	13.775	12.712	N29°25'00"E
BLOCK 479	10.000	2.569	2.562	N76°14'20"E
BLOCK 479	10.000	0.726	0.725	N85°40'40"E
BLOCK 479	10.000	4.237	4.205	N76°44'00"E
BLOCK 479	10.000	1.987	1.984	N62°27'50"E
BLOCK 479	10.000	2.516	2.510	N75°21'50"E
BLOCK 479	10.000	3.298	3.283	N87°58'50"W
BLOCK 479	10.000	4.799	4.753	N64°47'00"W
BLOCK 479	10.000	1.022	1.022	N43°17'40"E
BLOCK 479	10.000	1.819	1.816	N29°07'50"E
BLOCK 479	10.000	8.535	8.278	N54°19'30"E
BLOCK 479	10.000	15.528	14.014	N73°55'10"W
BLOCK 479	10.000	7.812	7.615	N51°30'30"W
BLOCK 479	10.000	1.690	1.688	N43°31'00"W
BLOCK 479	10.000	1.548	1.547	N49°34'10"W
BLOCK 479	10.000	1.943	1.940	N39°34'00"W
BLOCK 479	10.000	2.154	2.150	N27°49'40"W
BLOCK 479	10.000	6.251	6.150	N72°03'20"W
BLOCK 479	10.000	4.064	4.037	N72°38'40"E
BLOCK 479	10.000	2.444	2.438	N88°42'30"W
BLOCK 480	15.000	4.416	4.400	N51°54'50"W
BLOCK 480	15.000	12.543	12.181	N84°18'10"W
BLOCK 480	15.000	2.660	2.657	N58°26'30"W
BLOCK 480	15.000	4.428	4.412	N49°31'20"E
BLOCK 480	15.000	4.717	4.698	N32°03'20"E
BLOCK 480	30.000	5.986	5.977	N63°31'50"E
BLOCK 480	30.000	7.102	7.085	N73°30'00"E
BLOCK 480	30.000	8.601	8.571	N45°58'10"E
BLOCK 480	30.000	11.012	10.950	N79°36'00"E
BLOCK 480	30.000	17.062	16.833	N52°47'30"E
BLOCK 480	7.500	14.463	12.324	N61°40'30"E
BLOCK 480	30.000	31.077	29.706	N76°00'40"W
BLOCK 480	10.000	5.976	5.887	N48°13'50"W
BLOCK 480	10.000	3.871	3.847	N52°23'00"W
BLOCK 480	10.000	8.160	7.936	N86°51'10"W
BLOCK 480	10.000	7.891	7.688	N75°01'50"E
BLOCK 480	10.000	8.268	8.035	N77°50'20"W
BLOCK 480	10.000	3.704	3.683	N67°51'40"E
BLOCK 480	10.000	2.753	2.744	N85°13'00"E
BLOCK 480	10.000	4.160	4.130	N65°24'40"E
BLOCK 480	30.000	0.915	0.915	N78°36'30"E
BLOCK 480	10.000	1.022	1.022	N43°17'40"E
BLOCK 480	10.000	4.799	4.753	N64°47'00"W
BLOCK 480	10.000	3.298	3.283	N87°58'50"W
BLOCK 480	10.000	2.516	2.510	N75°21'50"E
BLOCK 480	10.000	1.987	1.984	N62°27'50"E
BLOCK 480	10.000	4.237	4.205	N76°44'00"E
BLOCK 480	10.000	0.726	0.725	N85°40'40"E
BLOCK 480	10.000	2.569	2.562	N76°14'20"E
BLOCK 480	10.000	13.775	12.712	N29°25'00"E
BLOCK 480	10.000	4.983	4.931	N24°19'20"W
BLOCK 480	30.000	1.168	1.168	N82°43'50"W
BLOCK 480	30.000	5.962	5.952	N61°14'30"W
BLOCK 480	30.000	4.397	4.393	N56°12'30"W
BLOCK 480	30.000	21.482	21.026	N80°55'10"W
BLOCK 480	30.000	6.350	6.338	N73°03'40"W
BLOCK 480	30.000	0.648	0.648	N79°44'40"W
BLOCK 480	30.000	2.669	2.668	N82°54'40"W
BLOCK 480	30.000	2.414	2.413	N81°35'40"W
BLOCK 480	30.000	2.841	2.840	N76°23'00"W
BLOCK 480	30.000	9.566	9.526	N88°14'00"W
BLOCK 480	30.000	7.192	7.174	N75°45'50"E
BLOCK 480	15.000	6.929	6.868	N86°48'00"W
BLOCK 481	15.000	2.660	2.657	N58°26'30"W
BLOCK 481	15.000	12.543	12.181	N84°18'10"W
BLOCK 481	15.000	4.416	4.400	N51°54'50"W
BLOCK 482	30.000	7.102	7.085	N73°30'00"E
BLOCK 482	30.000	5.986	5.977	N63°31'50"E
BLOCK 482	15.000	4.717	4.698	N32°03'20"E
BLOCK 482	15.000	4.428	4.412	N49°31'20"E
BLOCK 483	30.000	3.702	3.700	N61°49'00"W
BLOCK 483	17.000	26.564	23.943	N87°57'40"E
BLOCK 483	32.443	10.684	10.636	N63°18'30"E
BLOCK 483	22.100	2.532	2.530	N77°24'30"E
BLOCK 483	30.000	6.005	5.995	N71°13'40"E
BLOCK 483	30.000	0.915	0.915	N78°36'30"E
BLOCK 483	10.000	4.160	4.130	N65°24'40"E
BLOCK 483	10.000	2.753	2.744	N85°13'00"E
BLOCK 483	10.000	3.704	3.683	N67°51'40"E
BLOCK 483	10.000	8.268	8.035	N77°50'20"W
BLOCK 483	10.000	7.891	7.688	N75°01'50"E
BLOCK 483	10.000	8.160	7.936	N86°51'10"W
BLOCK 483	10.000	3.871	3.847	N52°23'00"W
BLOCK 483	10.000	5.976	5.887	N48°13'50"W
BLOCK 483	30.000	31.077	29.706	N76°00'40"W
BLOCK 483	7.500	14.463	12.324	N61°40'30"E
BLOCK 483	30.000	17.062	16.833	N52°47'30"E
BLOCK 483	30.000	11.012	10.950	N79°36'00"E
BLOCK 483	30.000	8.601	8.571	N45°58'10"E
BLOCK 484	30.000	3.702	3.700	N61°49'00"W
BLOCK 485	47.000	18.347	18.231	N33°31'40"E
BLOCK 485	22.100	11.346	11.222	N59°25'00"E
BLOCK 485	32.443	10.684	10.636	N63°18'30"E
BLOCK 486	22.100	20.666	19.921	N72°31'20"W
BLOCK 486	30.000	6.005	5.995	N71°13'40"E
BLOCK 487	30.000	1.459	1.459	N31°32'10"E
BLOCK 488	30.000	1.459	1.459	N31°32'10"E
BLOCK 489	7.600	8.089	7.713	N49°05'00"W
BLOCK 489	7.600	8.089	7.713	N69°55'50"E
BLOCK 489	10.000	8.645	8.378	N87°26'30"E
BLOCK 489	10.000	2.683	2.675	N54°59'20"E
BLOCK 489	10.000	2.886	2.876	N46°22'10"E
BLOCK 489	30.000	15.869	15.685	N73°35'50"W
BLOCK 489	10.000	5.290	5.228	N35°15'10"W
BLOCK 489	10.000	5.734	5.656	N66°50'00"W
BLOCK 489	10.000	11.950	11.252	N62°30'20"E
BLOCK 490	21.000	18.363	17.784	N87°47'20"W
BLOCK 490	21.000	16.896	16.444	N39°41'20"W
BLOCK 490	30.000	7.145	7.128	N82°05'40"W
BLOCK 490	10.000	11.950	11.252	N62°30'20"E
BLOCK 490	10.000	5.734	5.656	N66°50'00"W
BLOCK 490	10.000	5.290	5.228	N35°15'10"W
BLOCK 490	30.000	15.869	15.685	N73°35'50"W
BLOCK 490	10.000	2.886	2.876	N46°22'10"E
BLOCK 490	10.000	2.683	2.675	N54°59'20"E
BLOCK 490	10.000	8.645	8.378	N87°26'30"E
BLOCK 491	138.864	9.187	9.185	N78°59'50"W
BLOCK 491	17.000	2.821	2.818	N76°08'20"W
BLOCK 491	30.000	7.145	7.128	N82°05'40"W
BLOCK 492	80.000	7.503	7.500	N30°48'40"E
BLOCK 494	18.000	12.862	12.590	N25°40'20"W
BLOCK 499	15.000	6.929	6.868	N86°48'00"W
BLOCK 499	30.000	7.192	7.174	N75°45'50"E
BLOCK 504	140.000	3.791	3.790	N43°59'50"E
BLOCK 505	7013.310	146.193	146.191	N46°11'40"W